PAUL MATTHEWS ARCHITECTURAL Ltd

ARCHITECTURE | PLANNING | DESIGN

© Crown copyright 2019 Ordnance Survey 100053143

Malkin Farm
Brow Lane
Holmfirth
HD9 2RJ
07946872499
paul@paulmatthewsarchitectural.co.uk
www.paulmatthewsarchitectural.co.uk

Company Registration Number: 09898149 – Company Registered in England and Wales

Do not scale from drawing, use figured dimensions only.

All dimensions must be checked and verified on site prior to commencement of works and architect to be notified of any discrepancies.

The copyright for these drawings remains the property of Paul MatthewsArchitectural Ltd. They must not be reproduced in any way without prior written consent from the originator (Paul MatthewsArchitecturalLtd).

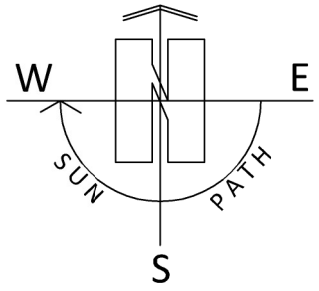

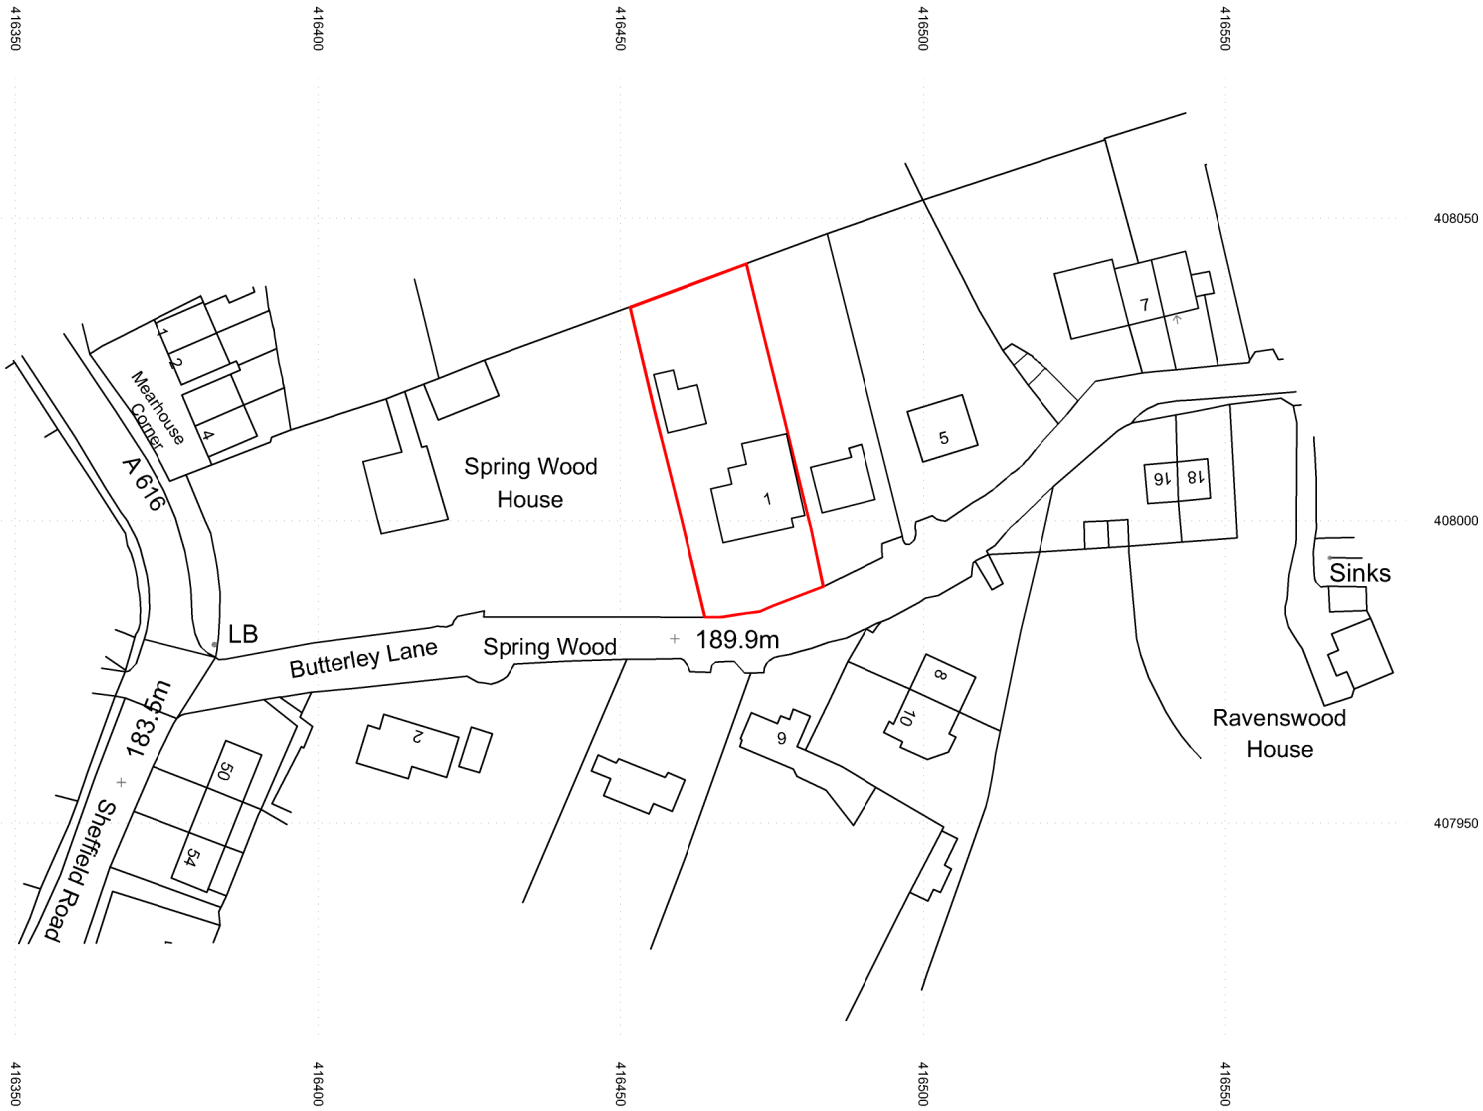

Location
1 Butterley Lane New Mill, Holmfirth, HD9 7EZ

Project
First Floor Rear Extension and Alterations to Dwelling

Client
Mr & Mrs L Clough

Drawing Title/Issue
Location Plan

scale	date	sheet size	dwg. no.
1:1250	10/23	A4	23/938/01a

1:1250