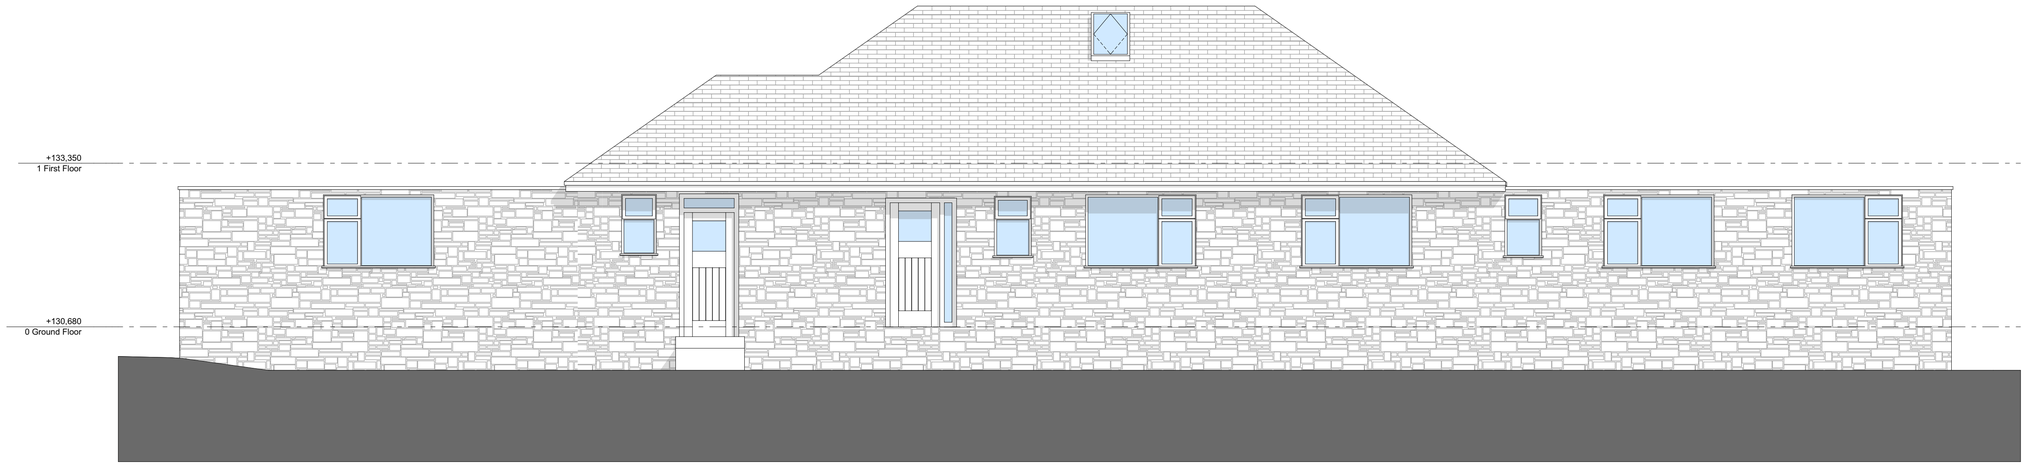

0.1 Proposed Front Elevation 1:50

0.2 Proposed Side Elevation 1:50

0.4 Proposed Side Elevation 1:50

0.3 Proposed Rear Elevation 1:50

Revision History

RevID	ChID	Change Name	Date

Proposed Extensions

Bungalow B
The Wheatleys
Gomersal
BD19 4LH

Drawing Name
Proposed Elevations

Drawing Status
PLANNING APPLICATION

Modified by **TT** Date **Febuary 2024**

Checked by **TT** Date **Febuary 2024**

Drawing Scale
1:50

Layout ID **(PL) 003** Revision **-**