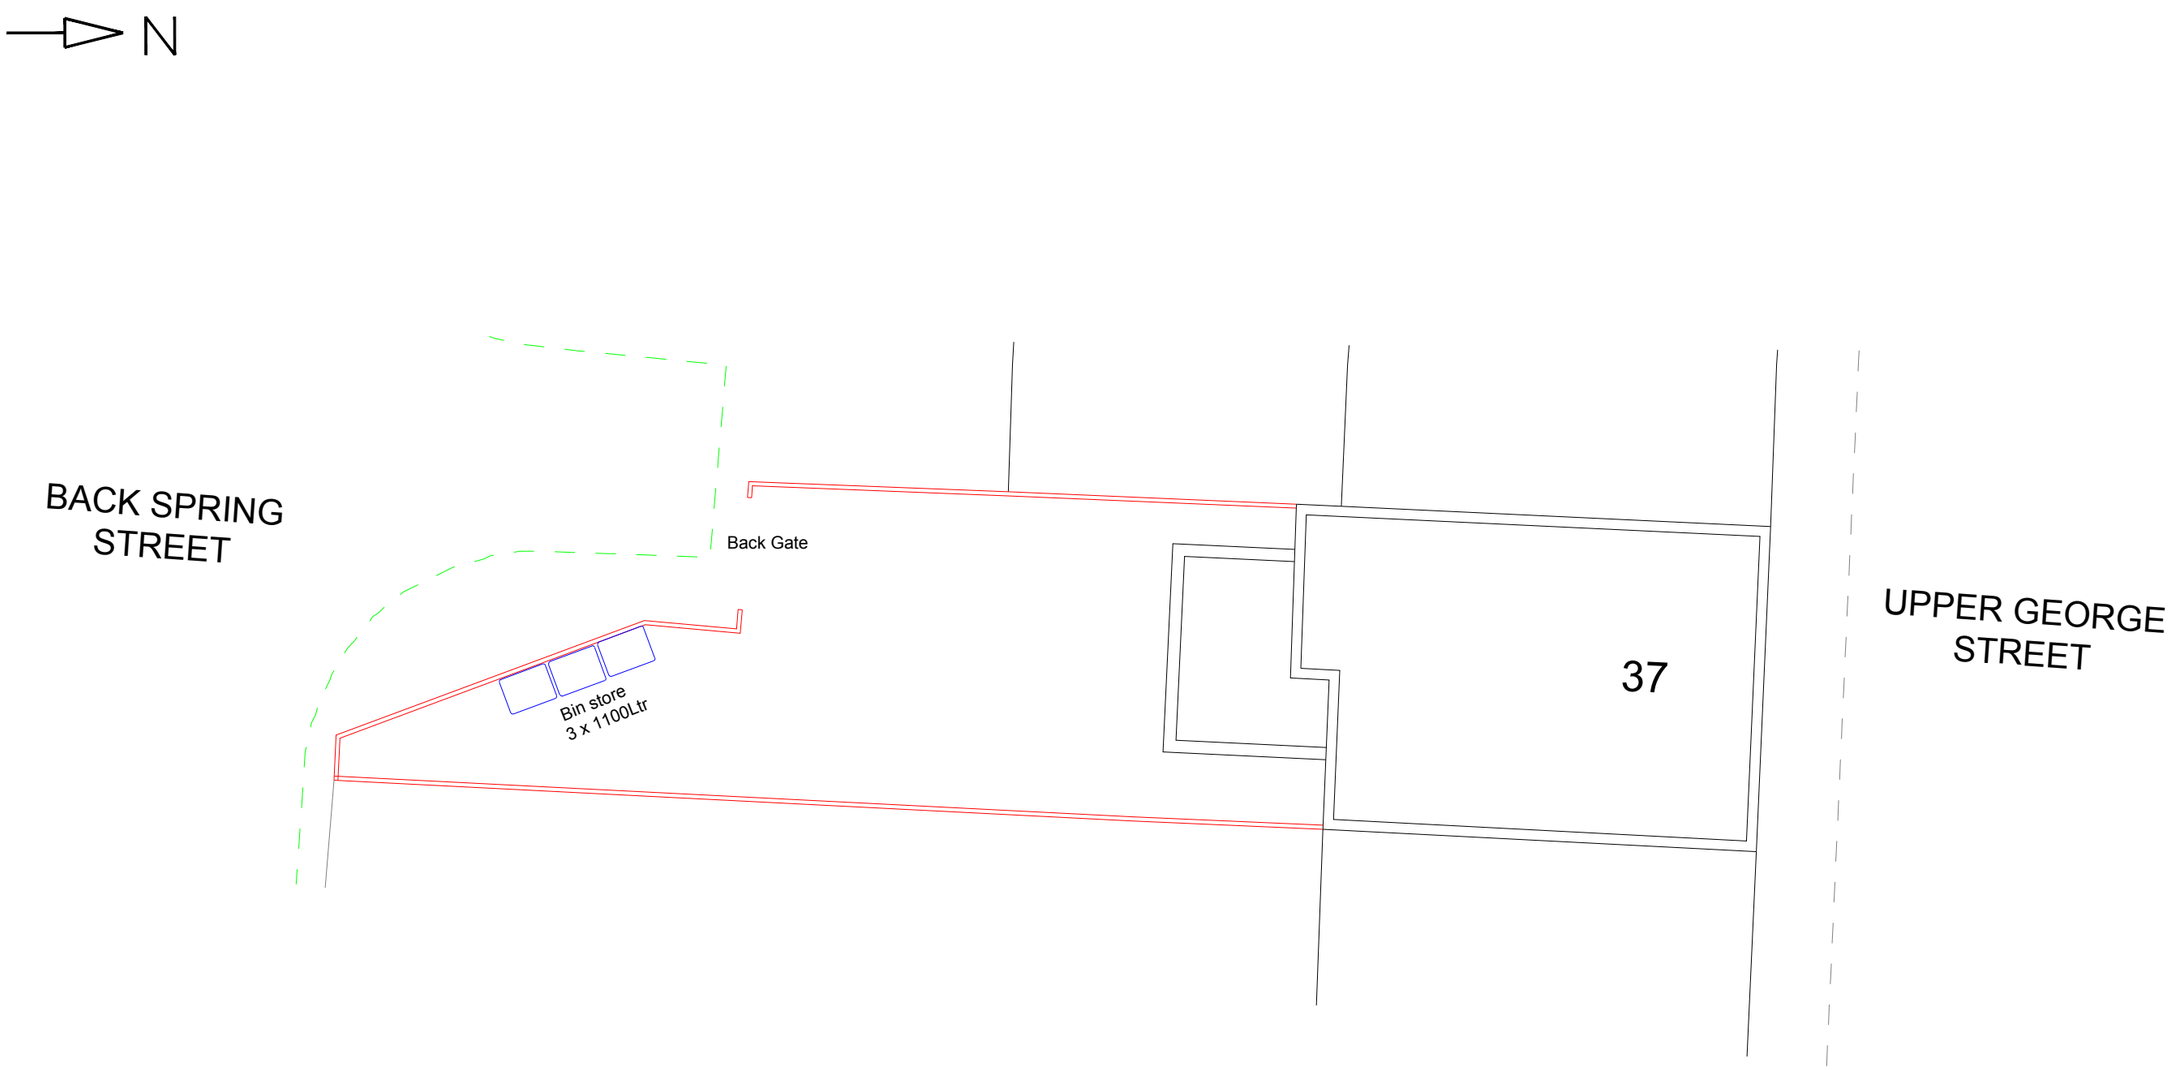


Amended by:

CUBES Contracting Limited

| No. | Description | Date |
|---|---|---|
| | | |
| | | |
| | | |
| | | |
| | | |
| | | |

ADDRESS
37 Upper George St,Springwood
Huddersfield
HD1 4AW

SHEET
Lay out
Refuse containers

CLIENT
Topaz Homes Limited

| | | | |
|---|---|---|---|
| Date | | Scale | 1/150@A3 |
| Drawn by | | Dwg No. | |
| Checked by | | Rev. | P1 |

PROJECT
**Shared HMO Accommodation for Students and professionals**

KIRKLEES COUNCIL

PURPOSE OF ISSUE

www.cubescontracting.co.uk Tel. 07741816482 info@cubescontracting.co.uk 2 Maine Rd,Manchester,M14 4DW