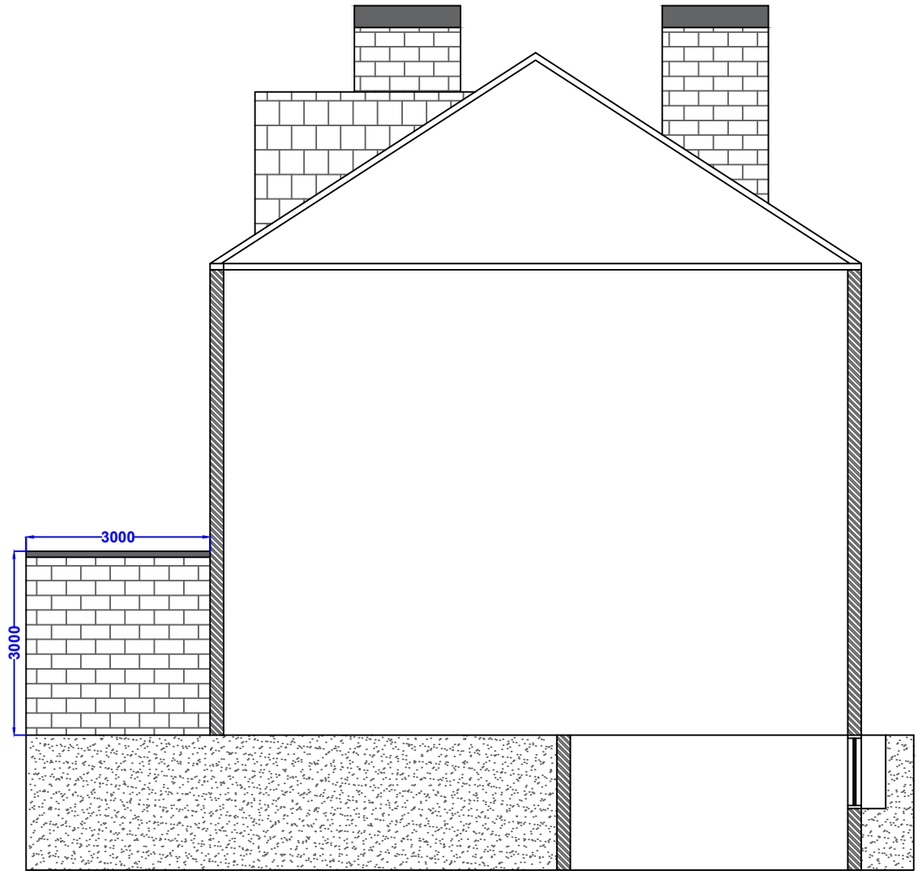


0m 1m 2m 3m 4m 5m

VISUAL SCALE 1:100

Amended by:

CUBES Contracting Limited

www.cubescontracting.co.uk

| No. | Description | Date |
|---|---|---|
| | | |
| | | |
| | | |
| | | |
| | | |
| | | |

Tel. 07741816482

ADDRESS

37 Upper George St,Springwood
Huddersfield
HD1 4AW

SHEET

Proposed West Elevation

info@cubescontracting.co.uk

CLIENT

Topaz Homes Limited

| | | | |
|---|---|---|---|
| Date | | Scale | 1/100@A3 |
| Drawn by | | Dwg No. | 8 |
| Checked by | | Rev. | P1 |

2 Maine Rd,Manchester,M14 4DW

PROJECT

Shared HMO Accommodation for Students and professionals

KIRKLEES COUNCIL

PURPOSE OF ISSUE