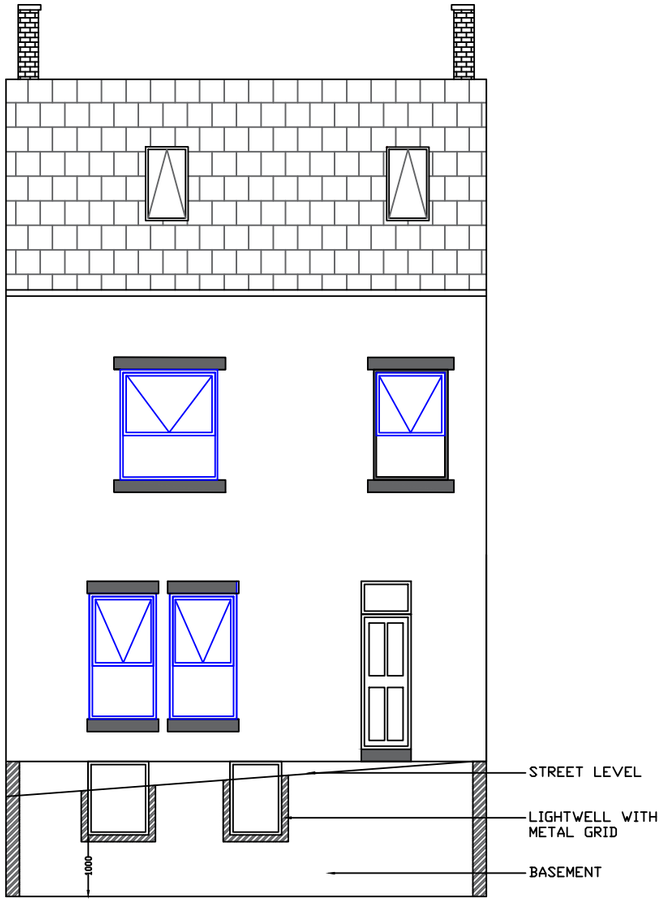

Proposed Front Elevation

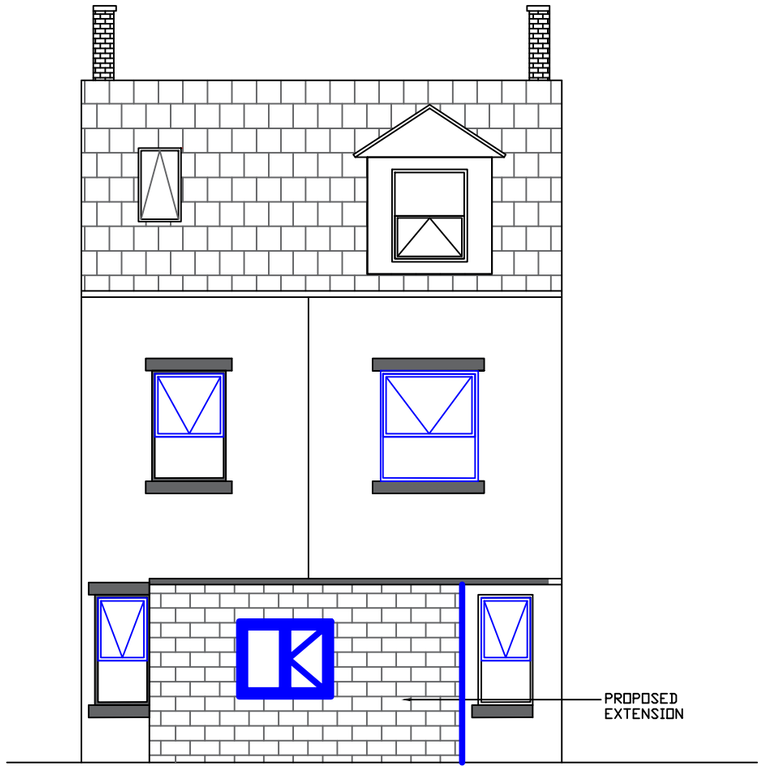

Proposed rear Elevation

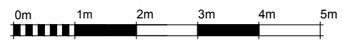

VISUAL SCALE 1:100

Amended by:

CUBES Contracting Limited

www.cubescontracting.co.uk

No.	Description	Date

Tel. 07741816482

ADDRESS

37 Upper George St,Springwood
Huddersfield
HD1 4AW

SHEET

Proposed Elevations

info@cubescontracting.co.uk

CLIENT

Topaz Homes Limited

Date		Scale	1/100@A3
Drawn by		Dwg No.	6
Checked by		Rev.	P1

2 Maine Rd,Manchester,M14 4DW

PROJECT

Shared HMO Accommodation for Students and professionals

KIRKLEES COUNCIL

PURPOSE OF ISSUE