N

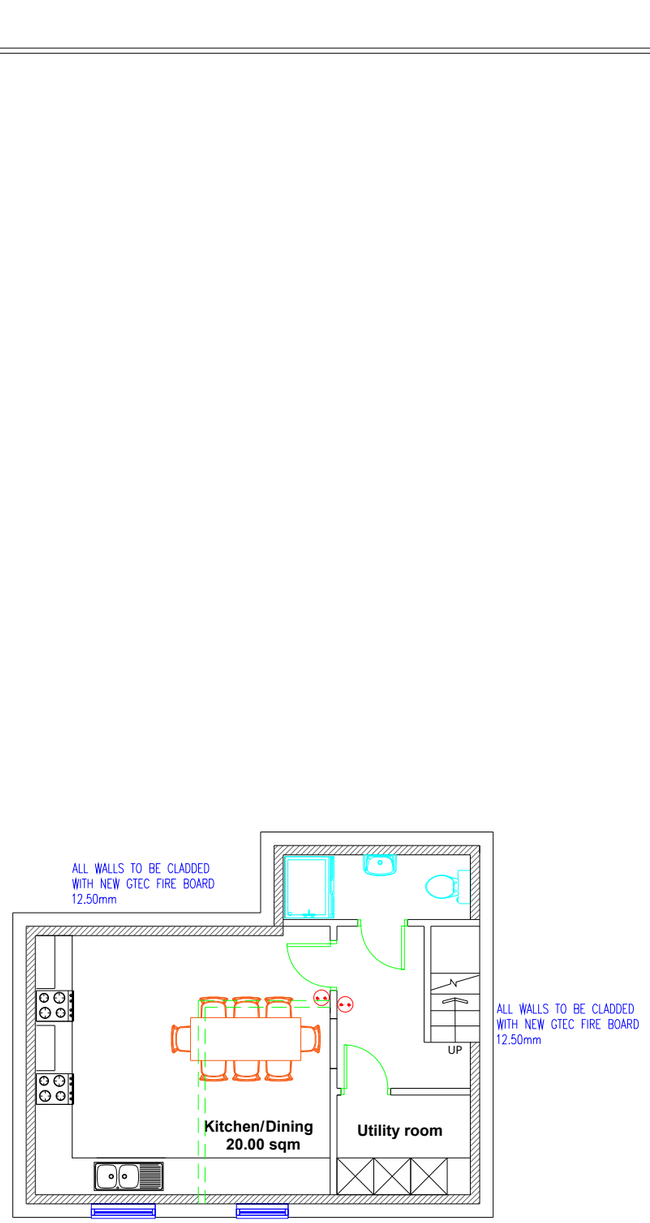

BASEMENT FLOOR

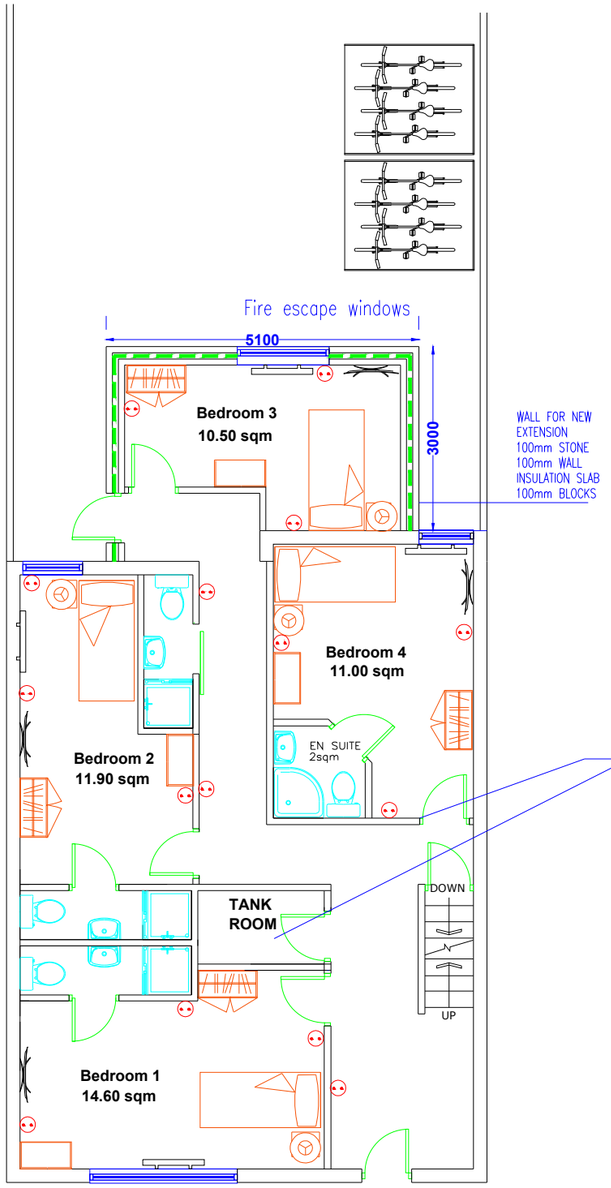

GROUND FLOOR

Direct - electric water cylinder

Ground floor& Basement
1 x 300L
Dim 550x2000

First floor & Loaft
2 x 210L
Dim 550x1500

Convector Panel Heater

0m 1m 2m 3m 4m 5m
VISUAL SCALE 1:100

Amended by:

CUBES Contracting Limited

www.cubescontracting.co.uk

No.	Description	Date
		20/06/2024

Tel. 07741816482

ADDRESS
37 Upper George St,Springwood
Huddersfield
HD1 4AW

SHEET
Proposed Floor Plan

info@cubescontracting.co.uk

CLIENT
Topaz Homes Limited

Date		Scale	1/100@A3
Drawn by		Dwg No.	4
Checked by		Rev.	P4

2 Maine Rd,Manchester,M14 4DW

PROJECT
PROPOSED HMO LAYOUT

KIRKLEES COUNCIL

PURPOSE OF ISSUE