EXISTING GROUND FLOOR PLAN.

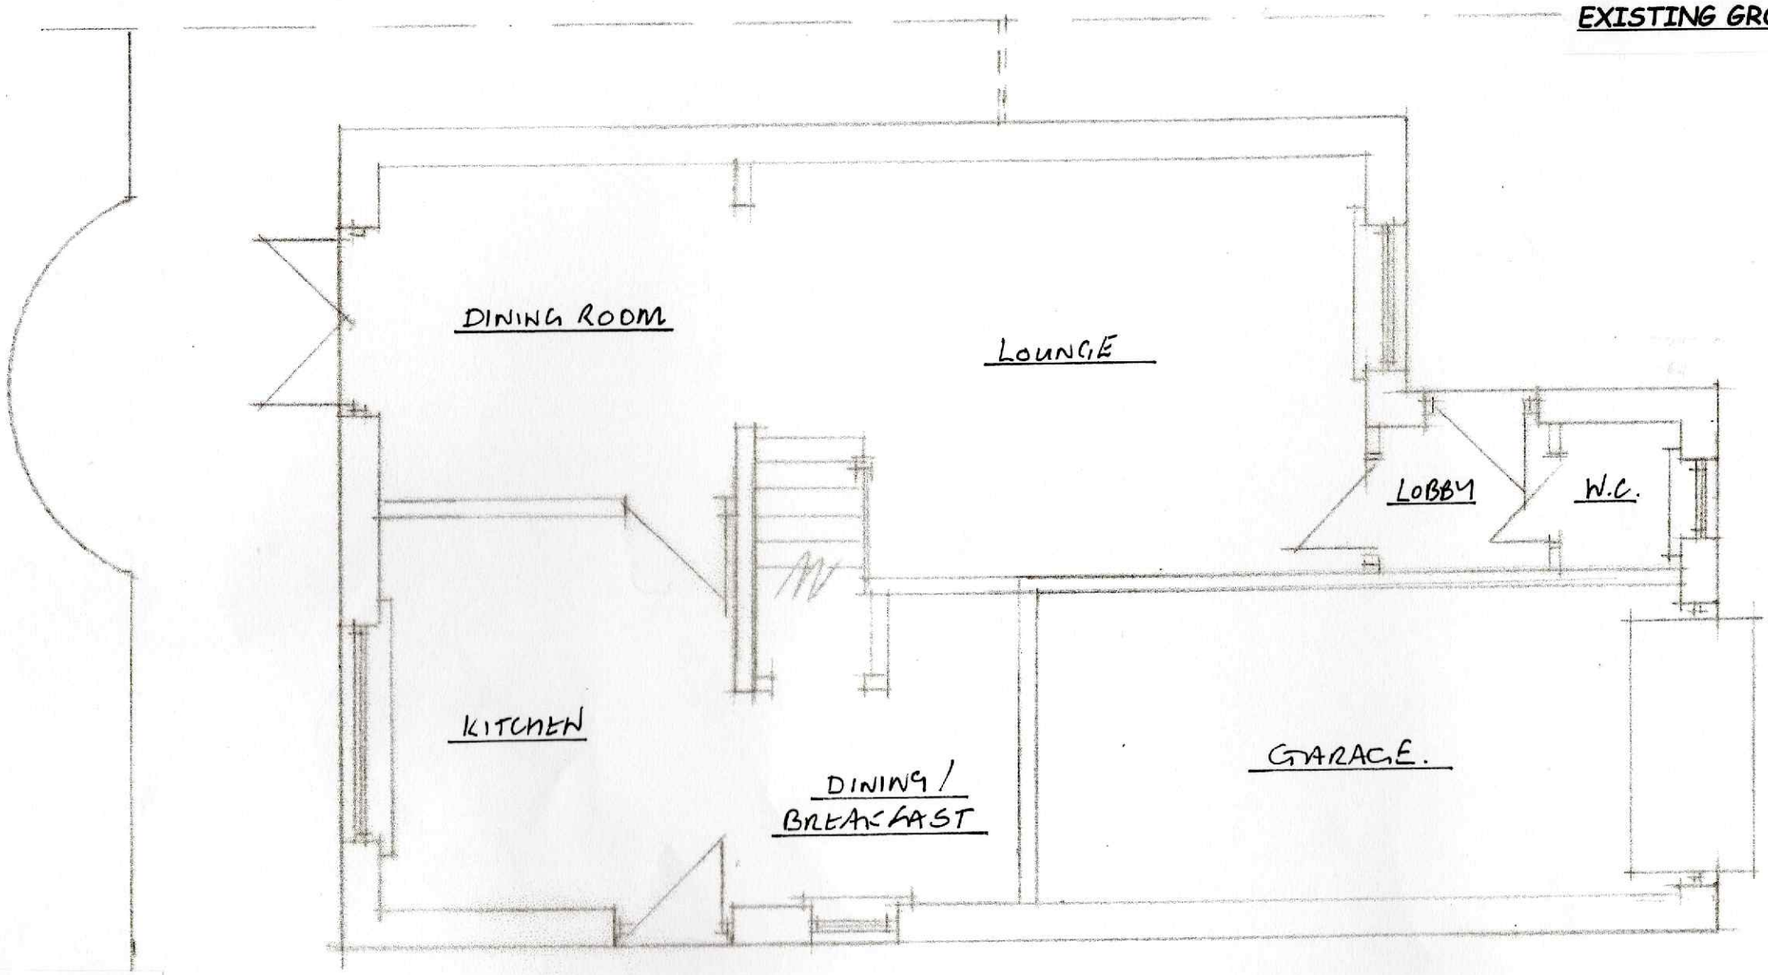

LOCATION PLAN 1:1250.

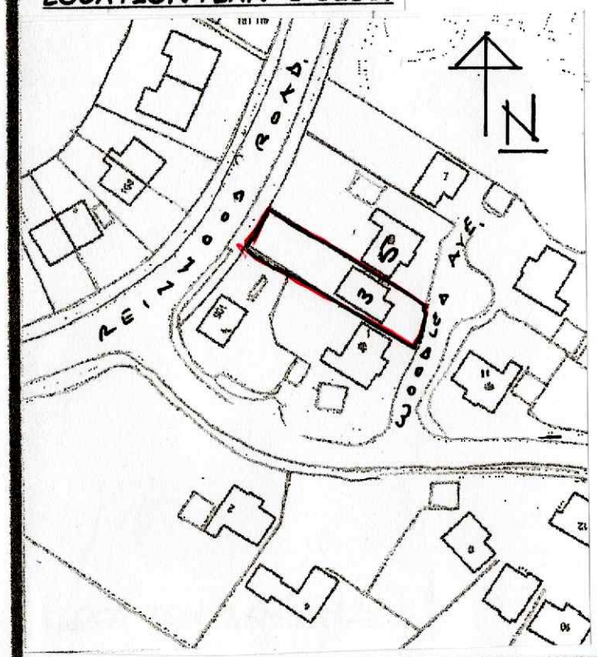

PROPOSED EXTENSION TO REAR AND INTERNAL ALTERATIONS.

AT

3, WOODLEA AVENUE.
HUDDERSFIELD.

SCALE 1:50. 0 1 2
SCALE BAR