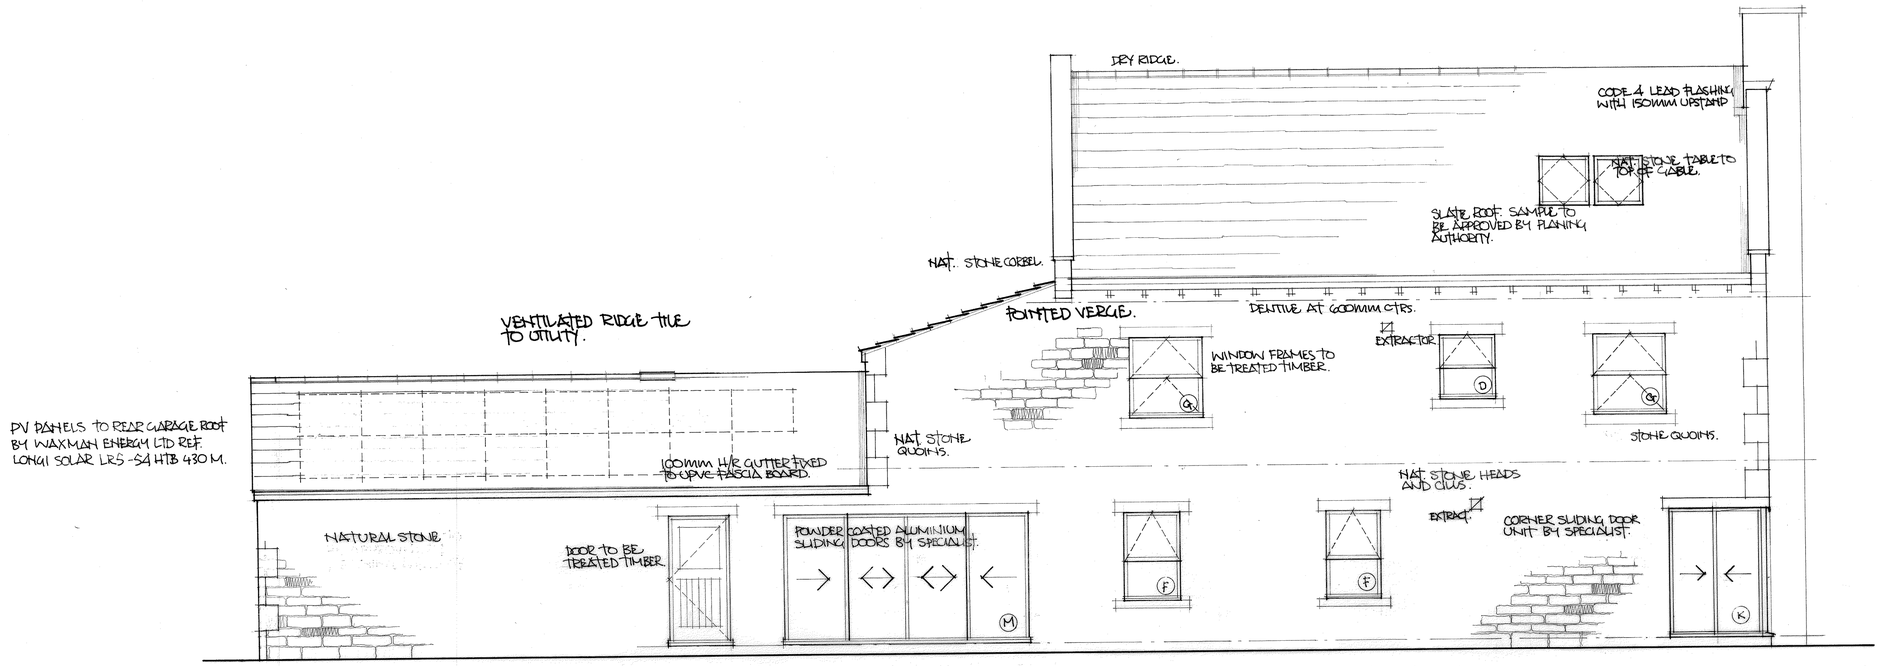

REAR ELEVATION.

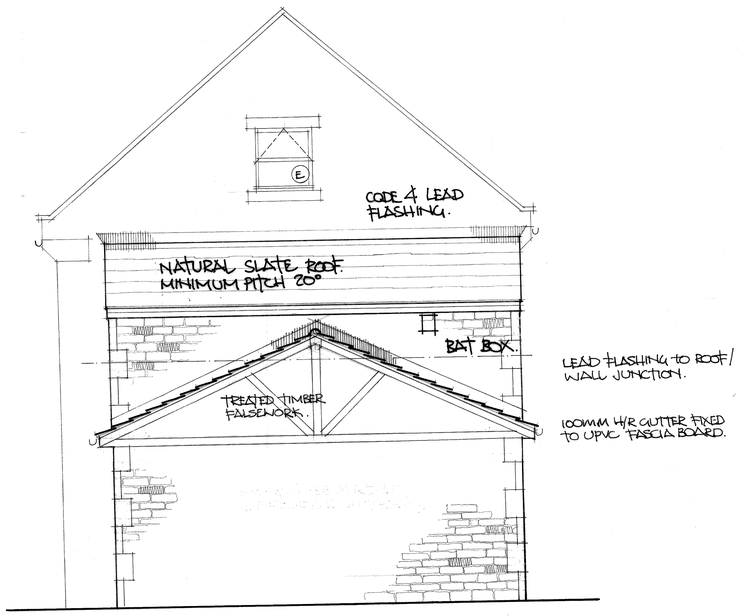

SIDE ELEVATION.

revisions

A. WINDOW SCHEDULE ADDED. 13·1·24
B. WINDOW ALTERATIONS TO COMPLY WITH PART O OF BUILDING REGULATIONS. 17·2·23.
C. QUOINS AND PV'S ADDED 16·3·24.

karl lerums architectural design
flat 3
18 knaresborough road
harrogate
north yorkshire HG2 7SP
e. k.lerums@hotmail.com t. 07770 643434

client
fairfax investments ltd
carcroft enterprise park
doncaster

project
proposed residential
plots 1 and 2

title
plot 2 rear and side
elevations

date	dec. 2023	drg no.	rev.
scale	1:50	139/07	C.