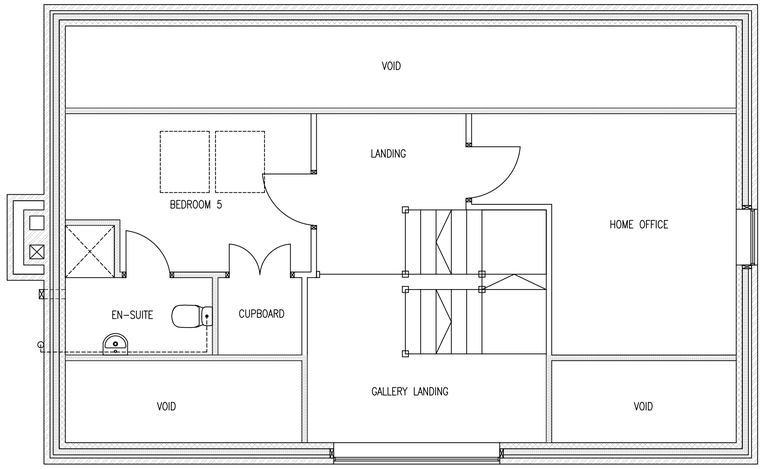

SECOND FLOOR PLAN
SCALE 1:50
512.88sqft

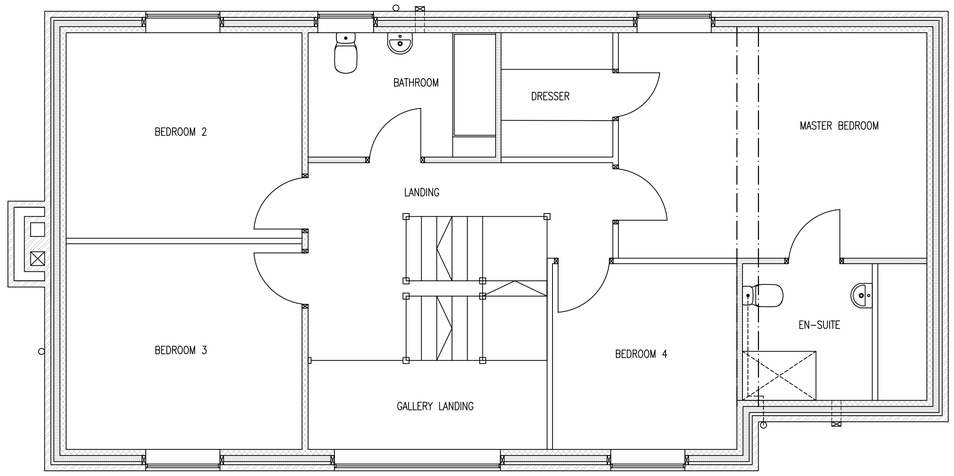

FIRST FLOOR PLAN
SCALE 1:50
953.59sqft

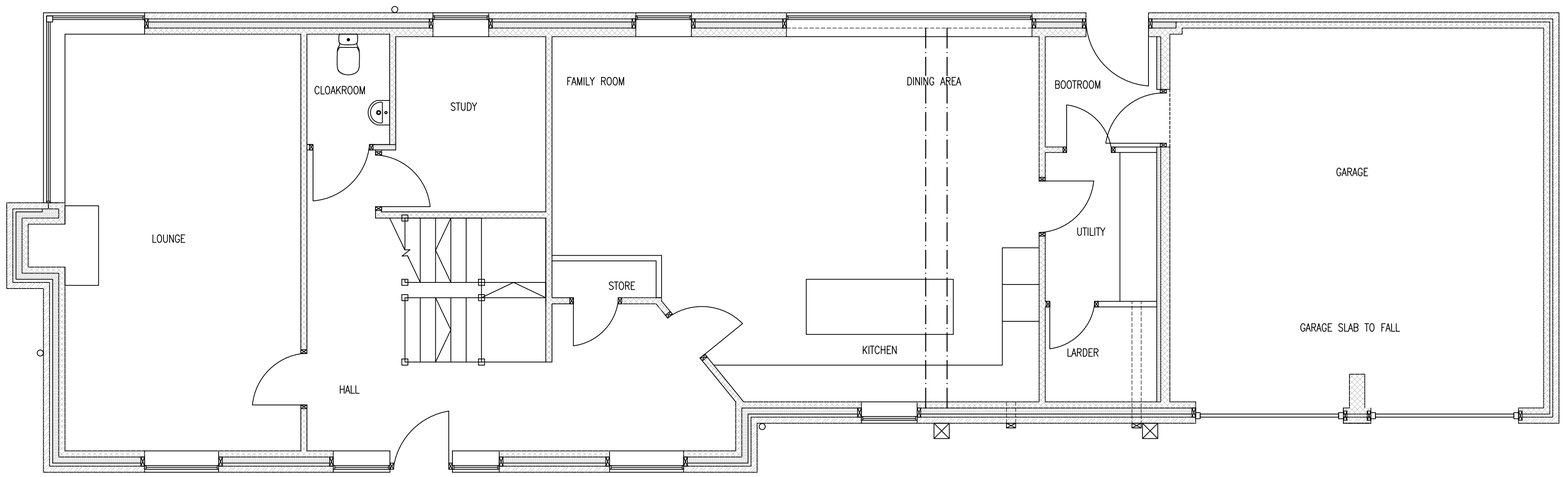

GROUND FLOOR PLAN
SCALE 1:50
1214.89sqft

NOTES

Rev	Date	Des	

Karl lerums architectural design
flat 3
18 knaresborough road
harrogate
north yorkshire
HG2 7SP
e. k.lerums@hotmail.com
t. 07770 643434

client:
Fairfax Investments ltd, Carcroft Enterprise Park, Doncaster

project
Proposed Residential Plots 1 and 2, West Lane, Gomersal

title
FLOOR PLANS - UNIT 2

date:	drg no:	rev:
MARCH 2024	139/09	-
scale: AS SHOWN		