
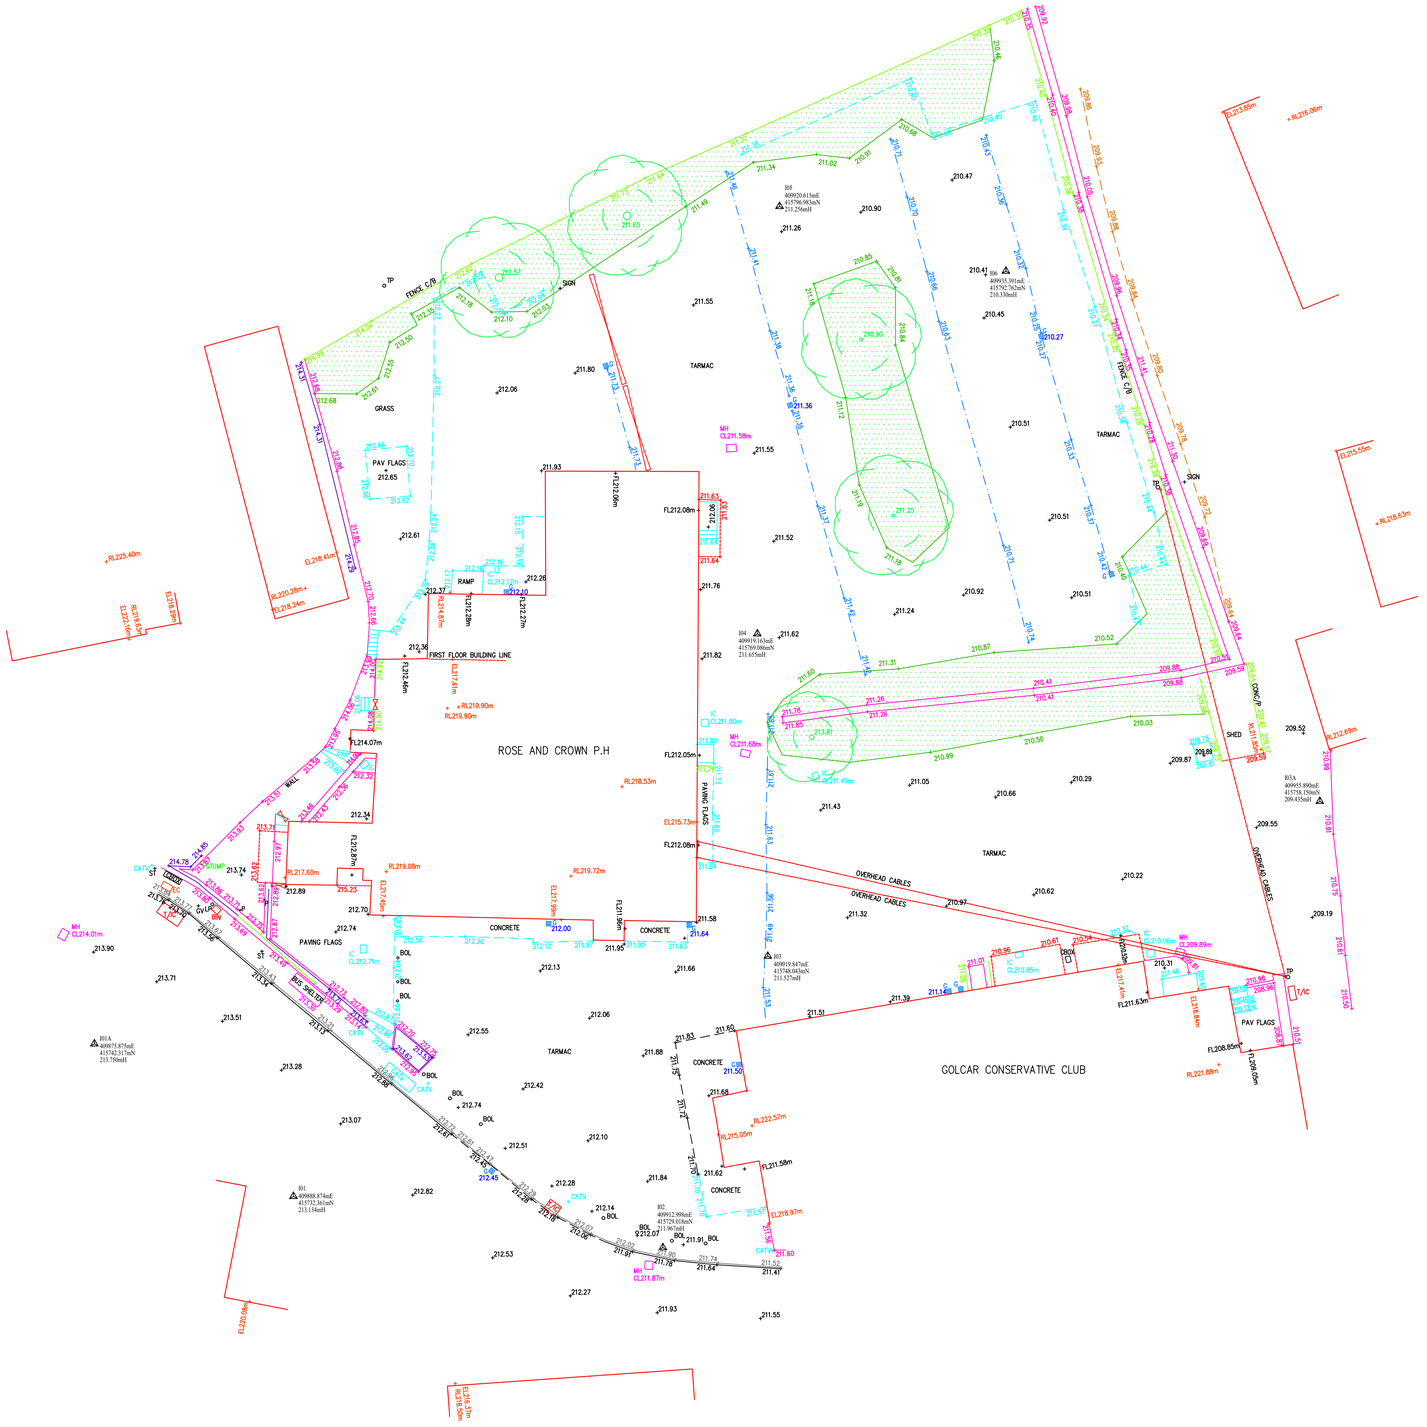


Site Grid North

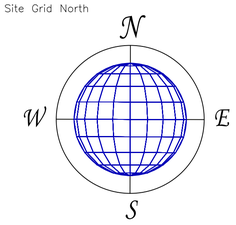

Symbols/Abbreviations (Where Applicable):

+ AV:	AIR VALVE
+ BB:	BELISHA BEACON
BH:	BOREHOLE
BM:	BENCHMARK
BOL:	BOLLARD
B/S:	BUS STOP
CAM:	CAMERA
CS:	CABLE STAY
CATV:	C.A.T.V INSPECTION CHAMBER
CBOX:	ELECTRICITY BOX, CABLE BOX, ETC.
CCTV:	C.C.T.V CAMERA
C.PIT:	CATCH PIT
EC:	ELECTRICITY COVER
EP:	ELECTRICITY POLE
ER:	EARTH ROD
FH:	FIRE HYDRANT
FP:	FLAG POLE
G:	GULLY
G:	GULLY (ROUND)
GV:	GAS VALVE
IC:	INSPECTION COVER (SQUARE)
IC:	INSPECTION COVER (ROUND)
IL:	INVERT LEVEL
KO:	KERB OUTLET
LB:	LETTER BOX
LC:	LIGHTING COLUMN
LP:	LAMP POST
LP/BS:	LAMP POST/BUS STOP
MH:	MANHOLE (SQUARE)
MH:	MANHOLE (ROUND)
MKR:	MARKER
P:	POST
RE:	RODDING EYE
R/S:	ROAD SIGN
S/P:	SIGN POST
SNP:	STREET NAME PLATE
ST:	STOP TAP
SV:	STOP VALVE
TCB:	TELEPHONE CALL BOX
T/IC:	TELECOM INSPECTION COVER
TL:	TRAFFIC LIGHT
TP:	TELEGRAPH POLE
TP/EP:	TELEGRAPH POLE/ELECTRIC POLE
WO:	WATER OUTLET
WM:	WATER METER
	GATE
×	DEFINED POINT
+	CONTROL POINT
	TREE (CONIFEROUS)
	TREE (DECIDUOUS)
	FOLIAGE
	HEDGE
DPC 99.99m	DAMP PROOF COURSE LEVEL
EL 99.99m	EAVES LEVEL
FL 99.99m	FLOOR LEVEL
RL 99.99m	RIDGE LEVEL
SL 99.99m	SOFFIT LEVEL
TL 99.99m	THRESHOLD LEVEL

FENCE DESCRIPTIONS:

B/W:	BARBED WIRE FENCE
C/B:	CLOSE BOARDED FENCE
C/L:	CHAIN LINK FENCE
C/P:	CHESTNUT PALING FENCE
CONC/P:	CONCRETE PANEL FENCE
I/R:	IRON RAILING FENCE
P/R:	POST AND RAIL FENCE
P/W:	POST AND WIRE FENCE
P/C:	POST AND CHAIN FENCE
S/PAL:	STEEL PALISADE FENCE
S/B:	SAFETY BARRIER
T/PAL:	TIMBER PALISADE FENCE

Revision Information

INFORMATION

1) Only services located during the site survey are shown on this plan. Further investigation may be required to ascertain the full extent of the site services.

NOTES

1) Co-ordinates and levels relate to OSGB15 using Leca Smart-net system..
2) Do not scale from this drawing.

Ordnance Survey Bench Mark Used

	Location	Type	Value
1			
2			

Project

Topographical Survey
Rose and Crown
Golcar
Huddersfield
HD7 4AN

Project No: OSI/RC-01	Sheet: A1	Surveyed By:	III
	Scale: 1:200	Drawn By:	II
		Approved By:	LH
Dwg: RC/01		Issued:	04/01/24