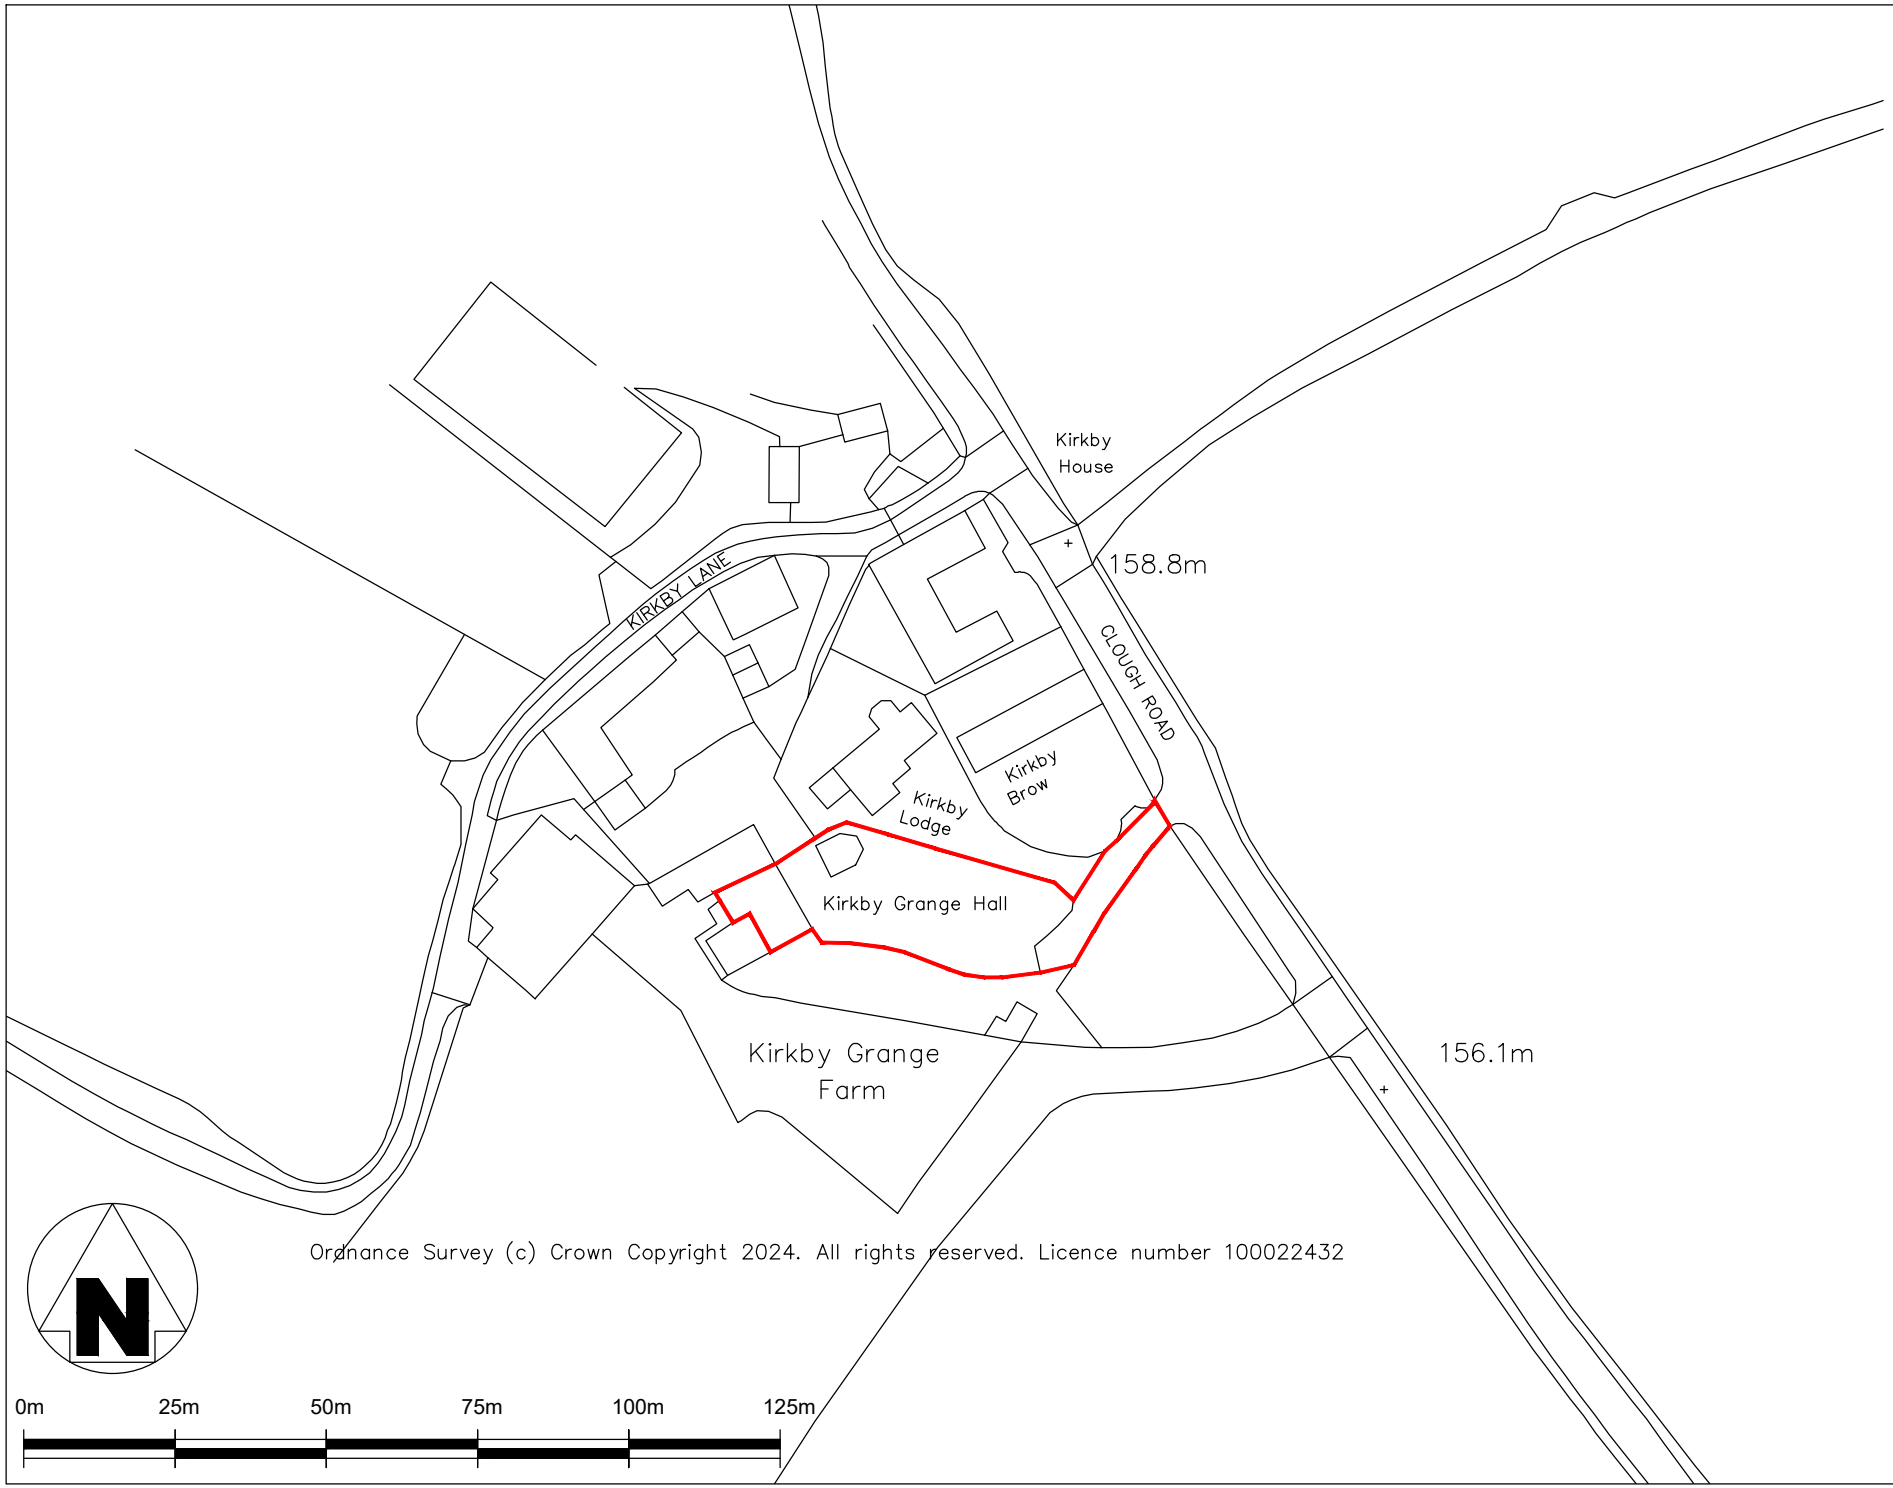

Ordnance Survey (c) Crown Copyright 2024. All rights reserved. Licence number 100022432

NOTES

- All dimensions and levels are to be checked on site.
- Any discrepancies are to be reported to the Shaw & Jagger Architects Ltd before any work commences.
- This drawing shall not be scaled to ascertain any dimensions. Work to figured dimensions only.
- This drawing shall not be reproduced without express written permission from Shaw & Jagger Architects Ltd.
- Title overlay drawings and ownership boundaries are produced using all reasonable endeavors. Shaw & Jagger Architects Ltd cannot be responsible for the accuracy or scale discrepancy of base plans supplied to them.

APPLICATION BOUNDARY

drawing stage	PLANNING
drawing status	FOR APPROVAL
client	MR & MRS SYKES
project	WORKS TO GRADE II LISTED: KIRKBY GRANGE HALL, CLOUGH ROAD FLOCKTON, WAKEFIELD
drawing title	SITE LOCATION PLAN
date	FEB '24
drawn	MMG
scale	1:1250 @ A4
checked	LP

SHAW & JAGGER ARCHITECTS
1 Cardale Park
Harrogate
North Yorkshire
HG3 1RY
Tel: 01423 532950
info@shawandjagger.com
www.shawandjagger.com

Job No	DWG No	Rev
547/01	(02) 001	#