PROPOSED NEW SITE LAYOUT

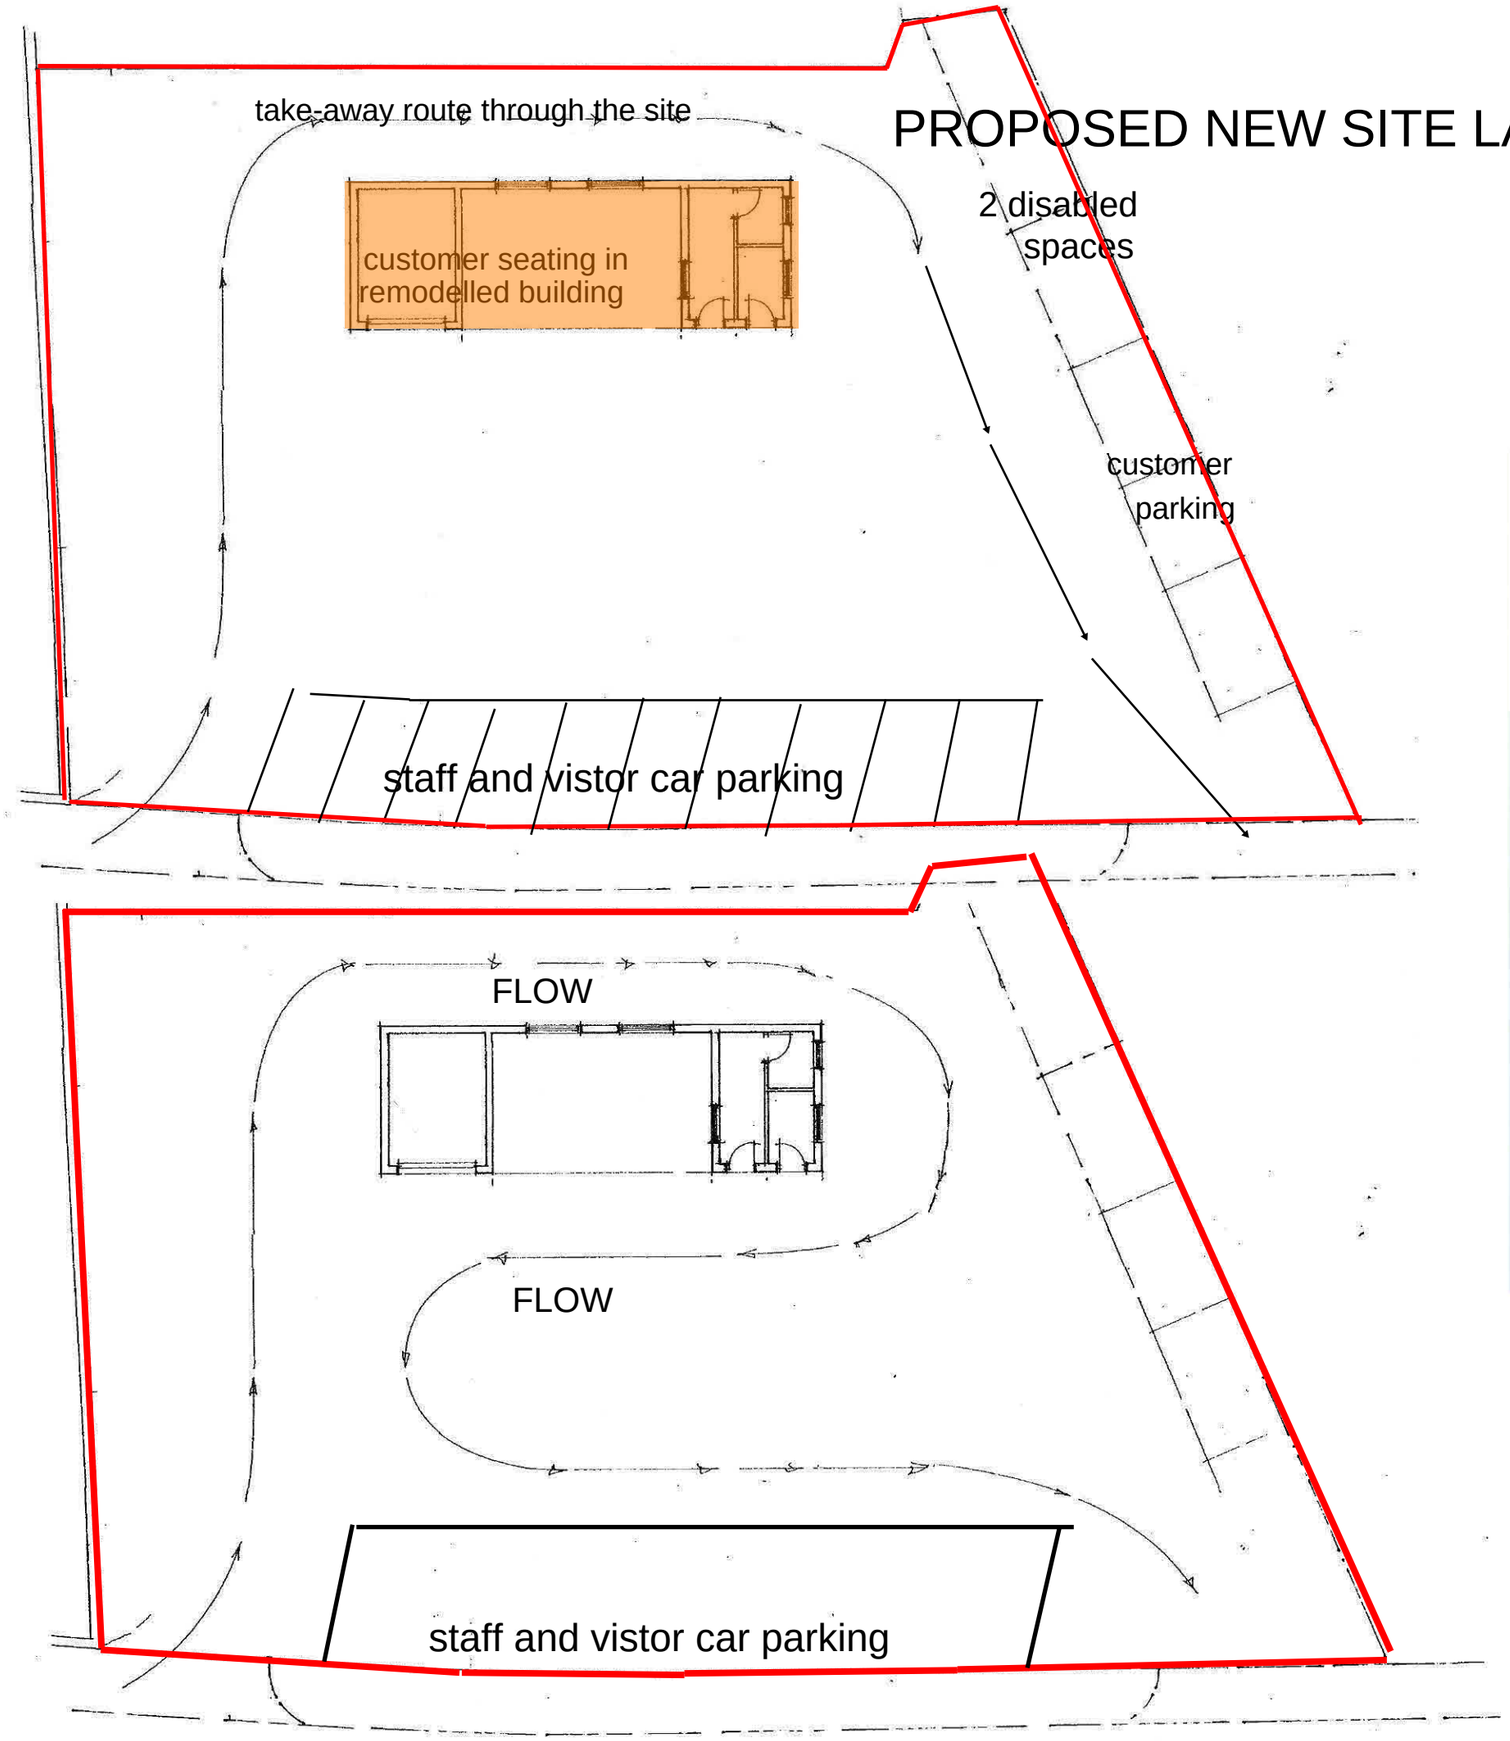

EXISTING GROUND FLOOR PLAN

location plan 1 :1250

PROPOSED CHANGE OF USE OF CAR WASH TO DRIVE-THROUGH HOT FOOD COLLECTION AND INSIDE SEATING

AT HUDDERSFIELD ROAD

RAVENSTHORPE DEWSBURY

WF13 3JW