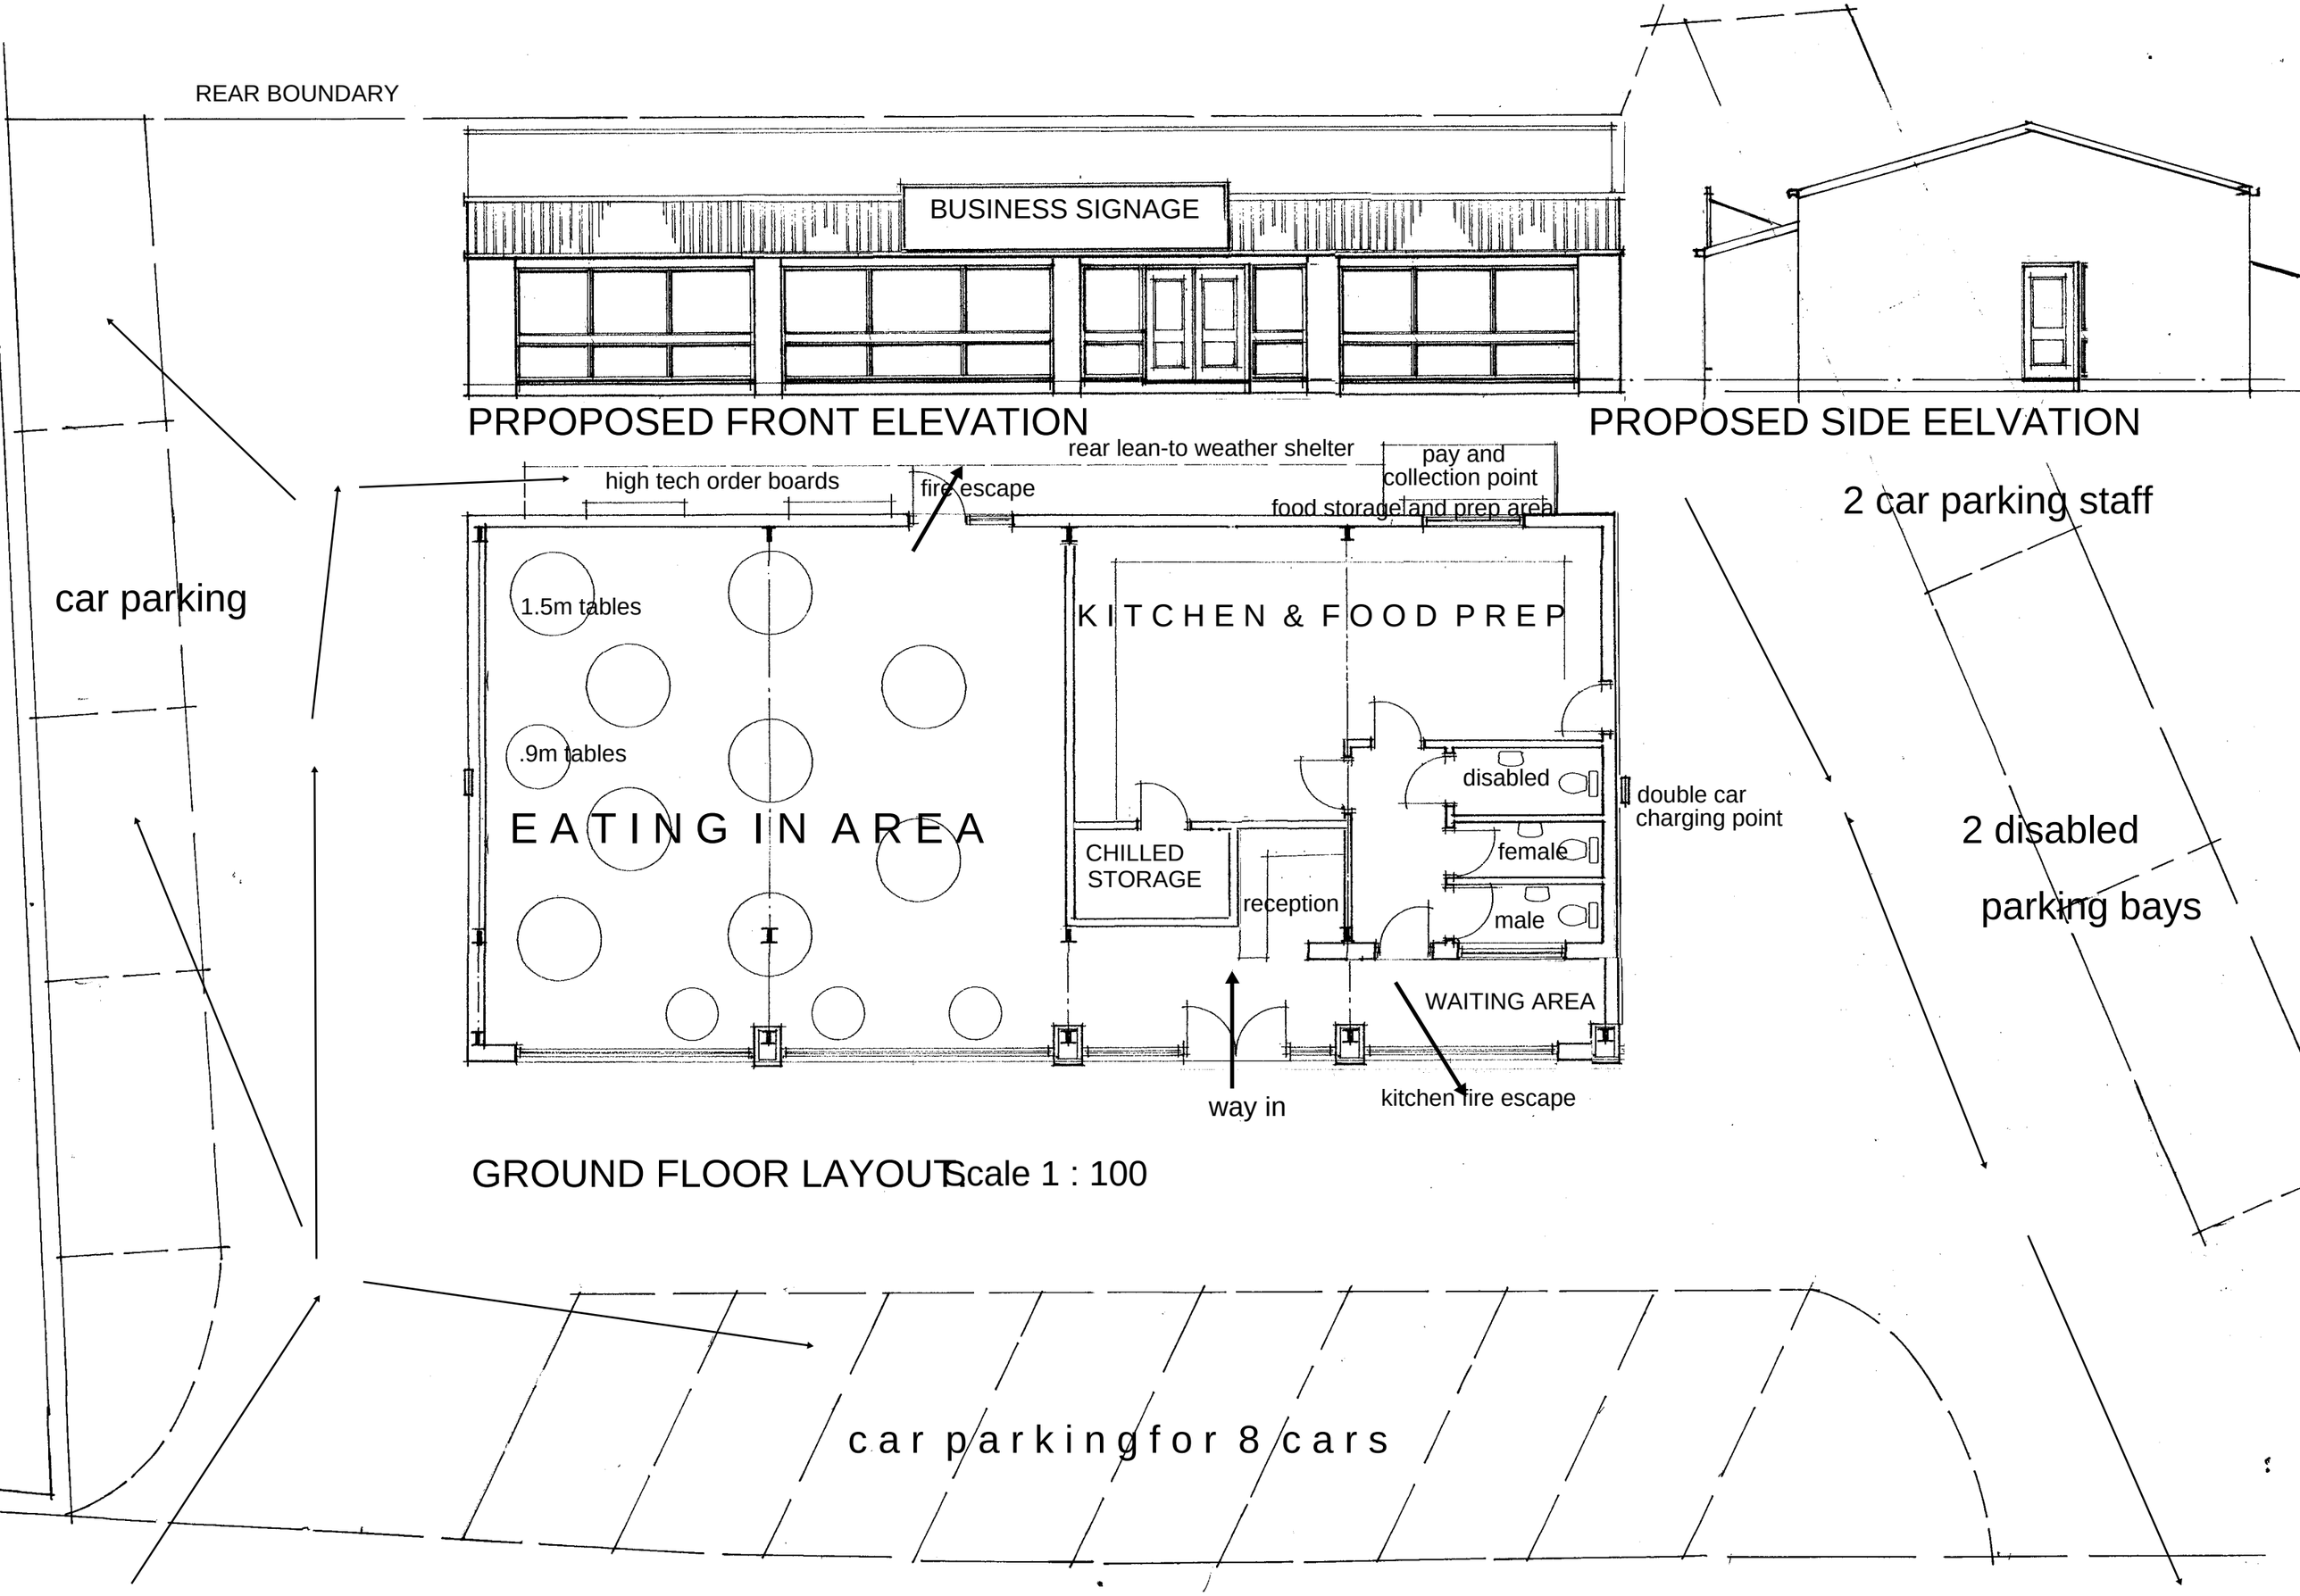
REAR BOUNDARY
BUSINESS SIGNAGE
PRPOPOSED FRONT ELEVATION
PROPOSED SIDE EELVATION
rear lean-to weather shelter
pay and collection point
food storage and prep area
high tech order boards
fire escape
2 car parking staff
car parking
1.5m tables
KITCHEN & FOOD PREP
.9m tables
EATING IN AREA
disabled
double car charging point
CHILLED STORAGE
female
reception
male
2 disabled parking bays
WAITING AREA
way in
kitchen fire escape
GROUND FLOOR LAYOUT
Scale 1 : 100
car parking for 8 cars