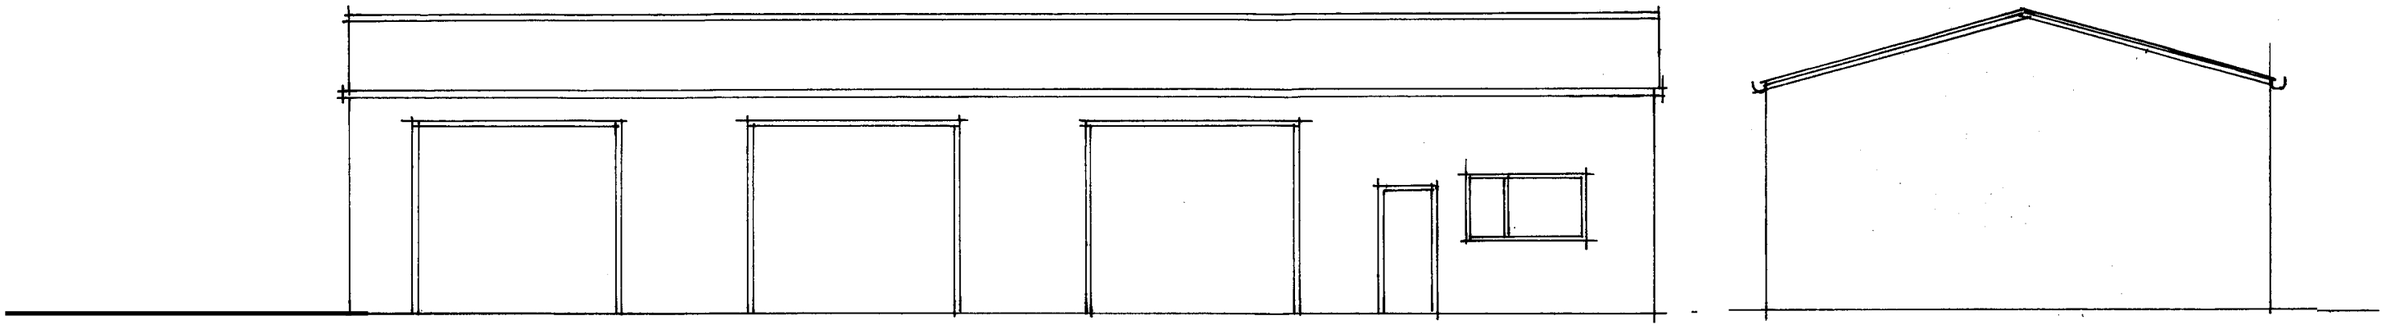

EXISTING FRONT ELEVATION
EXISTING SIDE ELEVATION

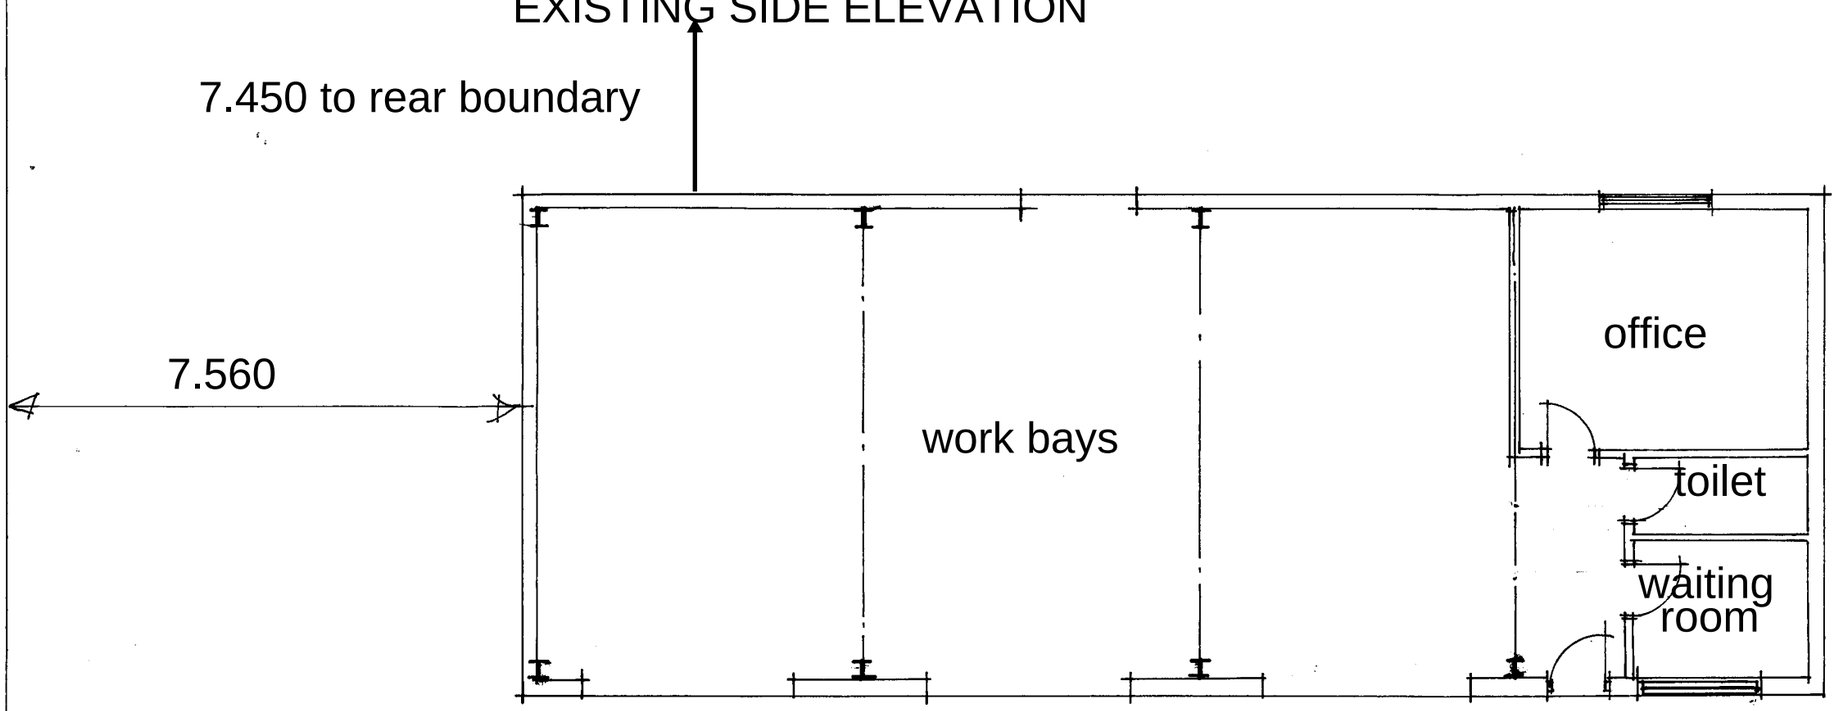

EXISRING GROUND FLOOR LAYOUT OF CAR WASH BUILDING