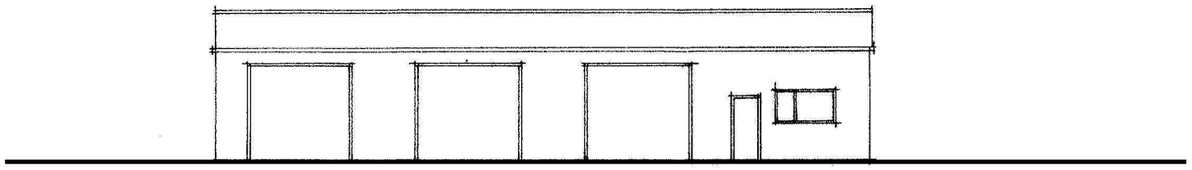

EXISTING FRONT ELEVATION

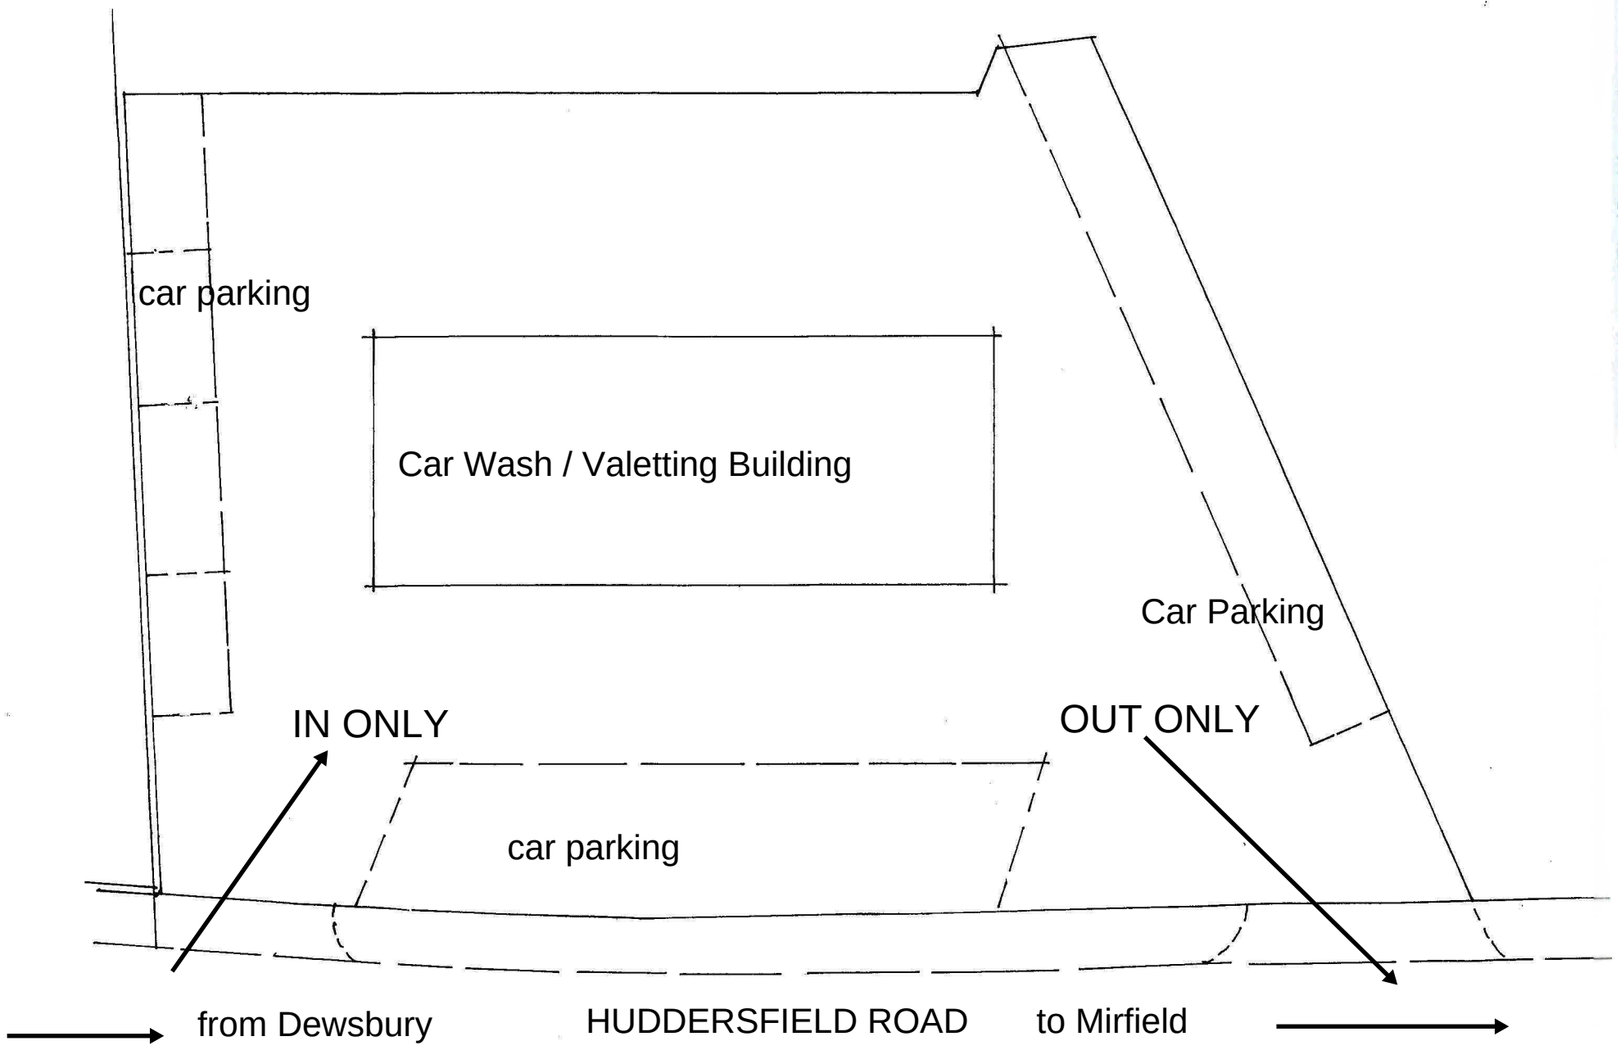

EXISTING GROUND FLOOR LAYOUT

location plan 1 :1250

PROPOSED CHANGE OF USE OF
CAR WASH TO DRIVE-THROUGH
HOT FOOD TAKE-AWAY AND
INSIDE SEATING
AT HUDDERSFIELD ROAD
RAVENSTHORPE DEWSBURY
WF13 3JW

Scale 1 : 100 & 200
Date : May 2024

Stuart Hartley Architect
Dewsbury 01924 456810