Plan Referred To:-

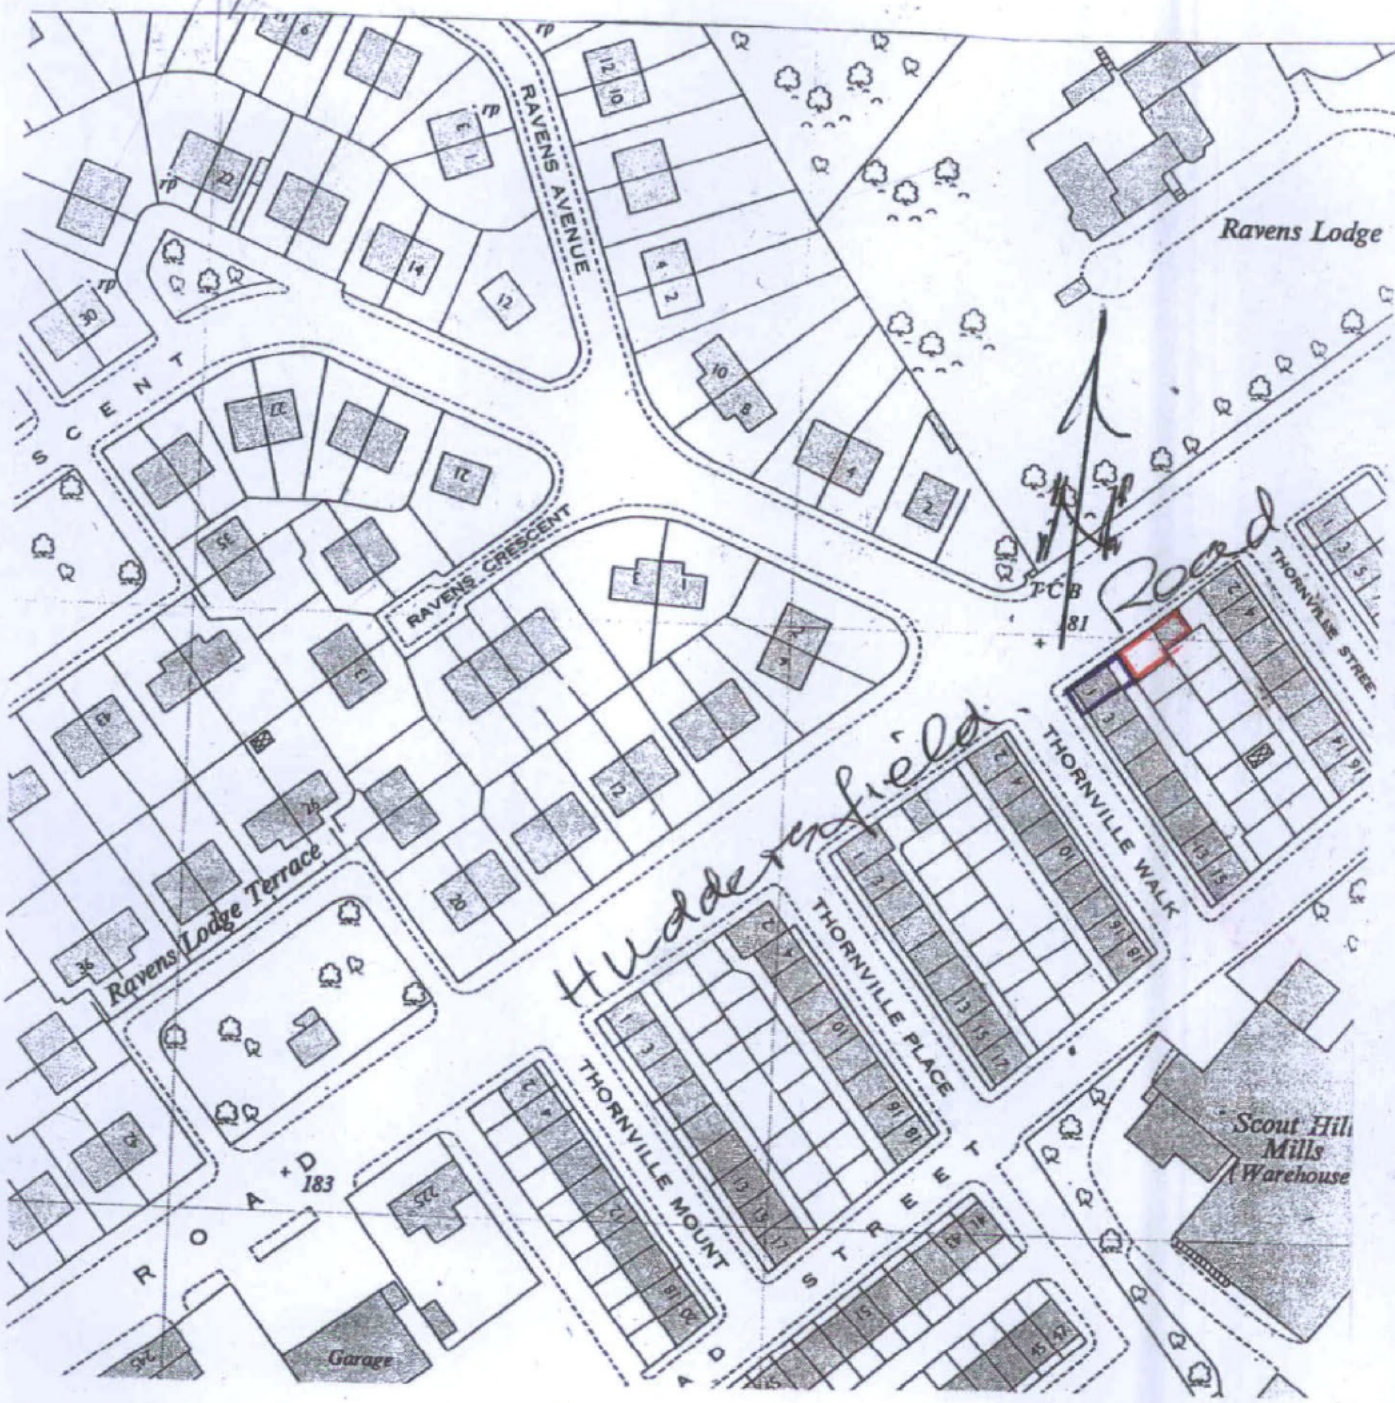

Scale 1/1250