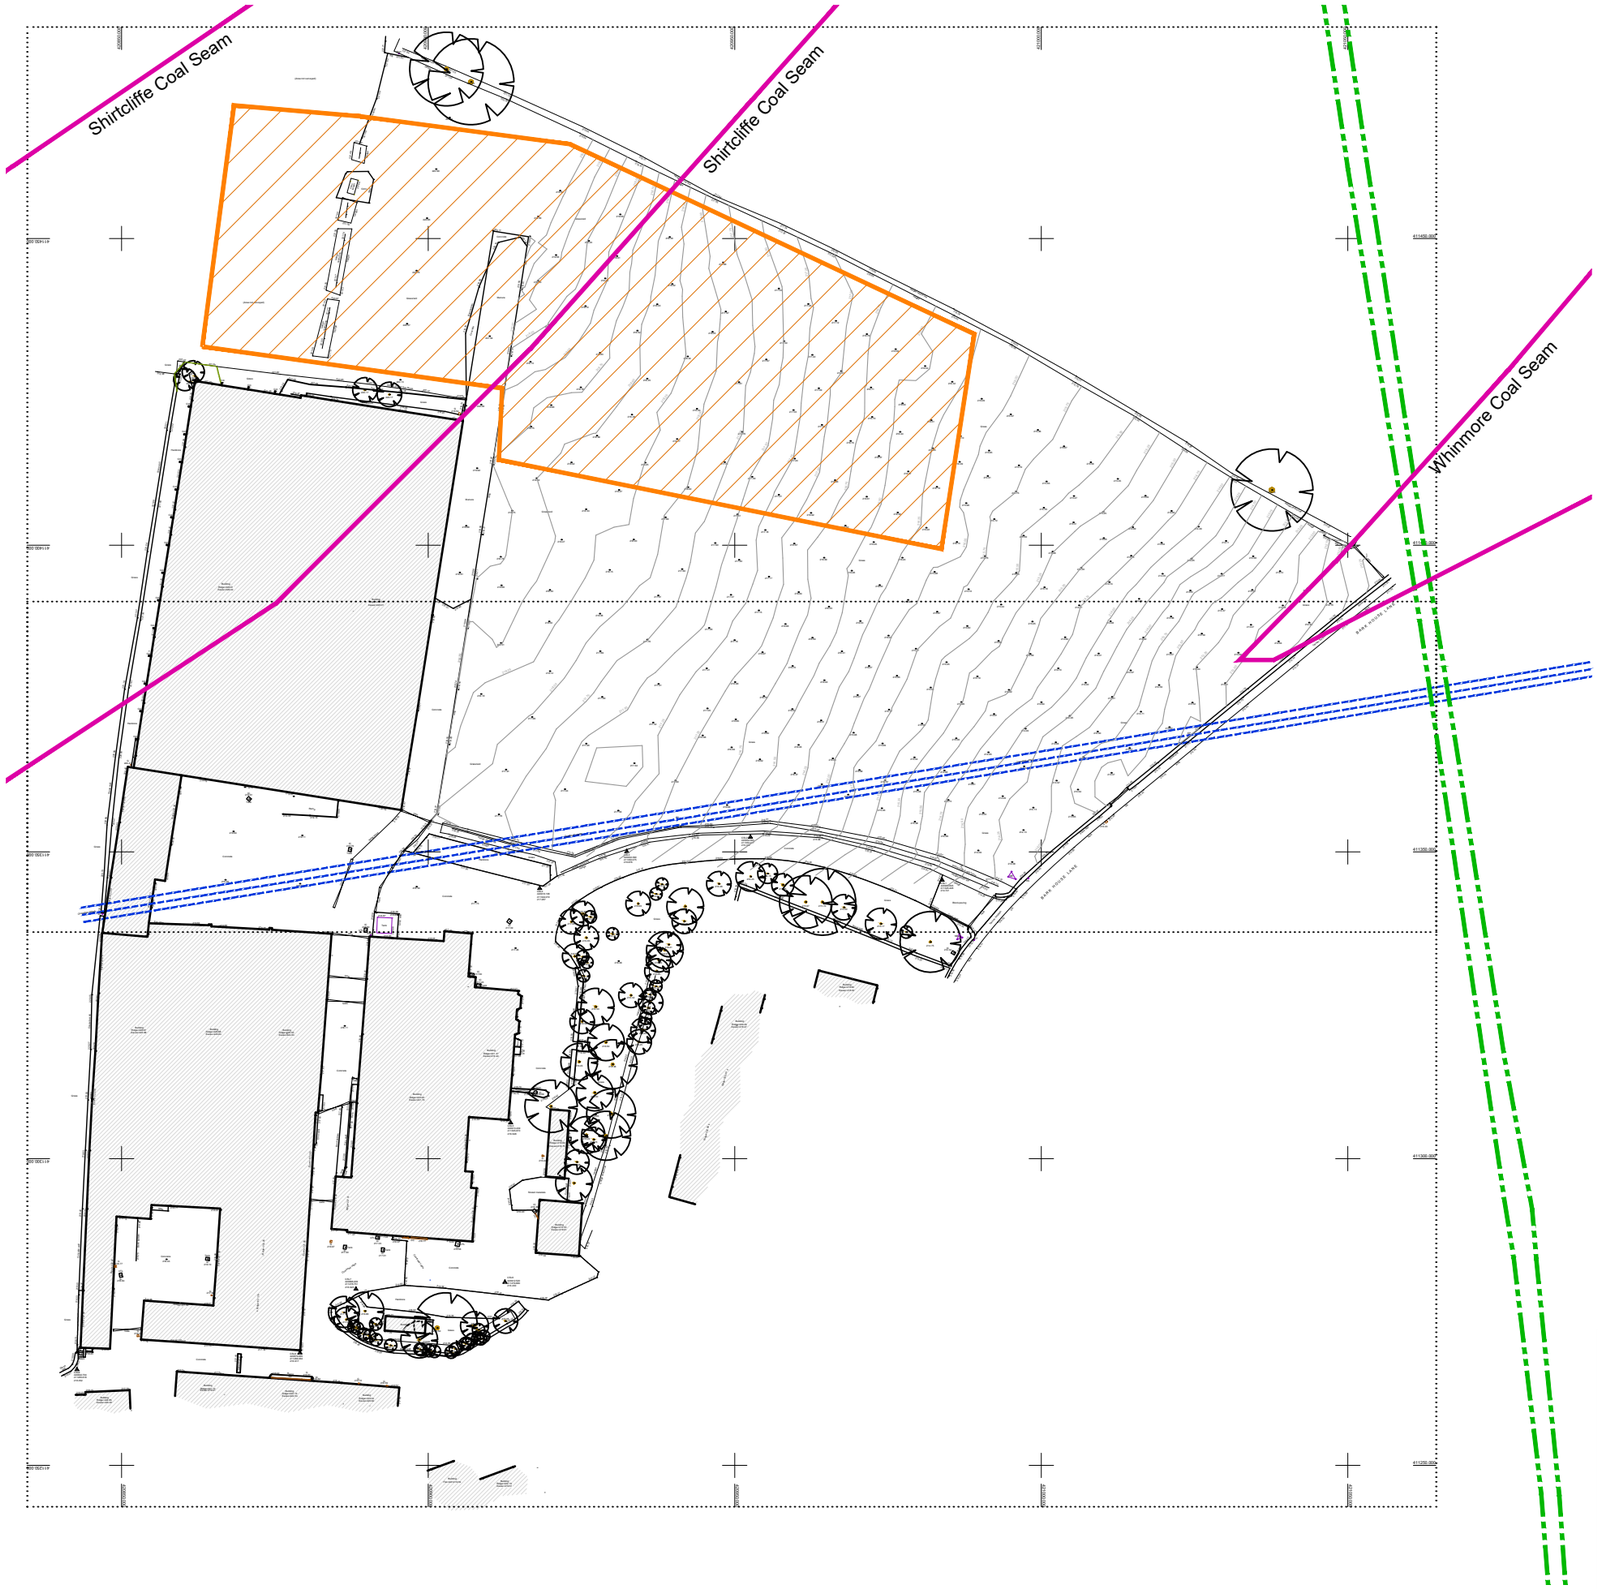

Scale bar (1:1000)

0m 10m 20m 30m 40m 50m 60m 70m 80m

N

High Pressure gas pipeline
Coal seam
Previous site investigation
Overhead power lines

Prism Agriculture Ltd

Project Address	Bark House Farm, Bark House Ln, Shelley, Huddersfield HD8 8LJ
Client	---
Project	Proposed New Slurry Store
Drawing	Existing Site Plan

DRAWING NO.	SCALE	DRAWN	CHECK	DATE	REVISION
400-12-01	1:1000 @ A3	AR	TW	March 2024	---