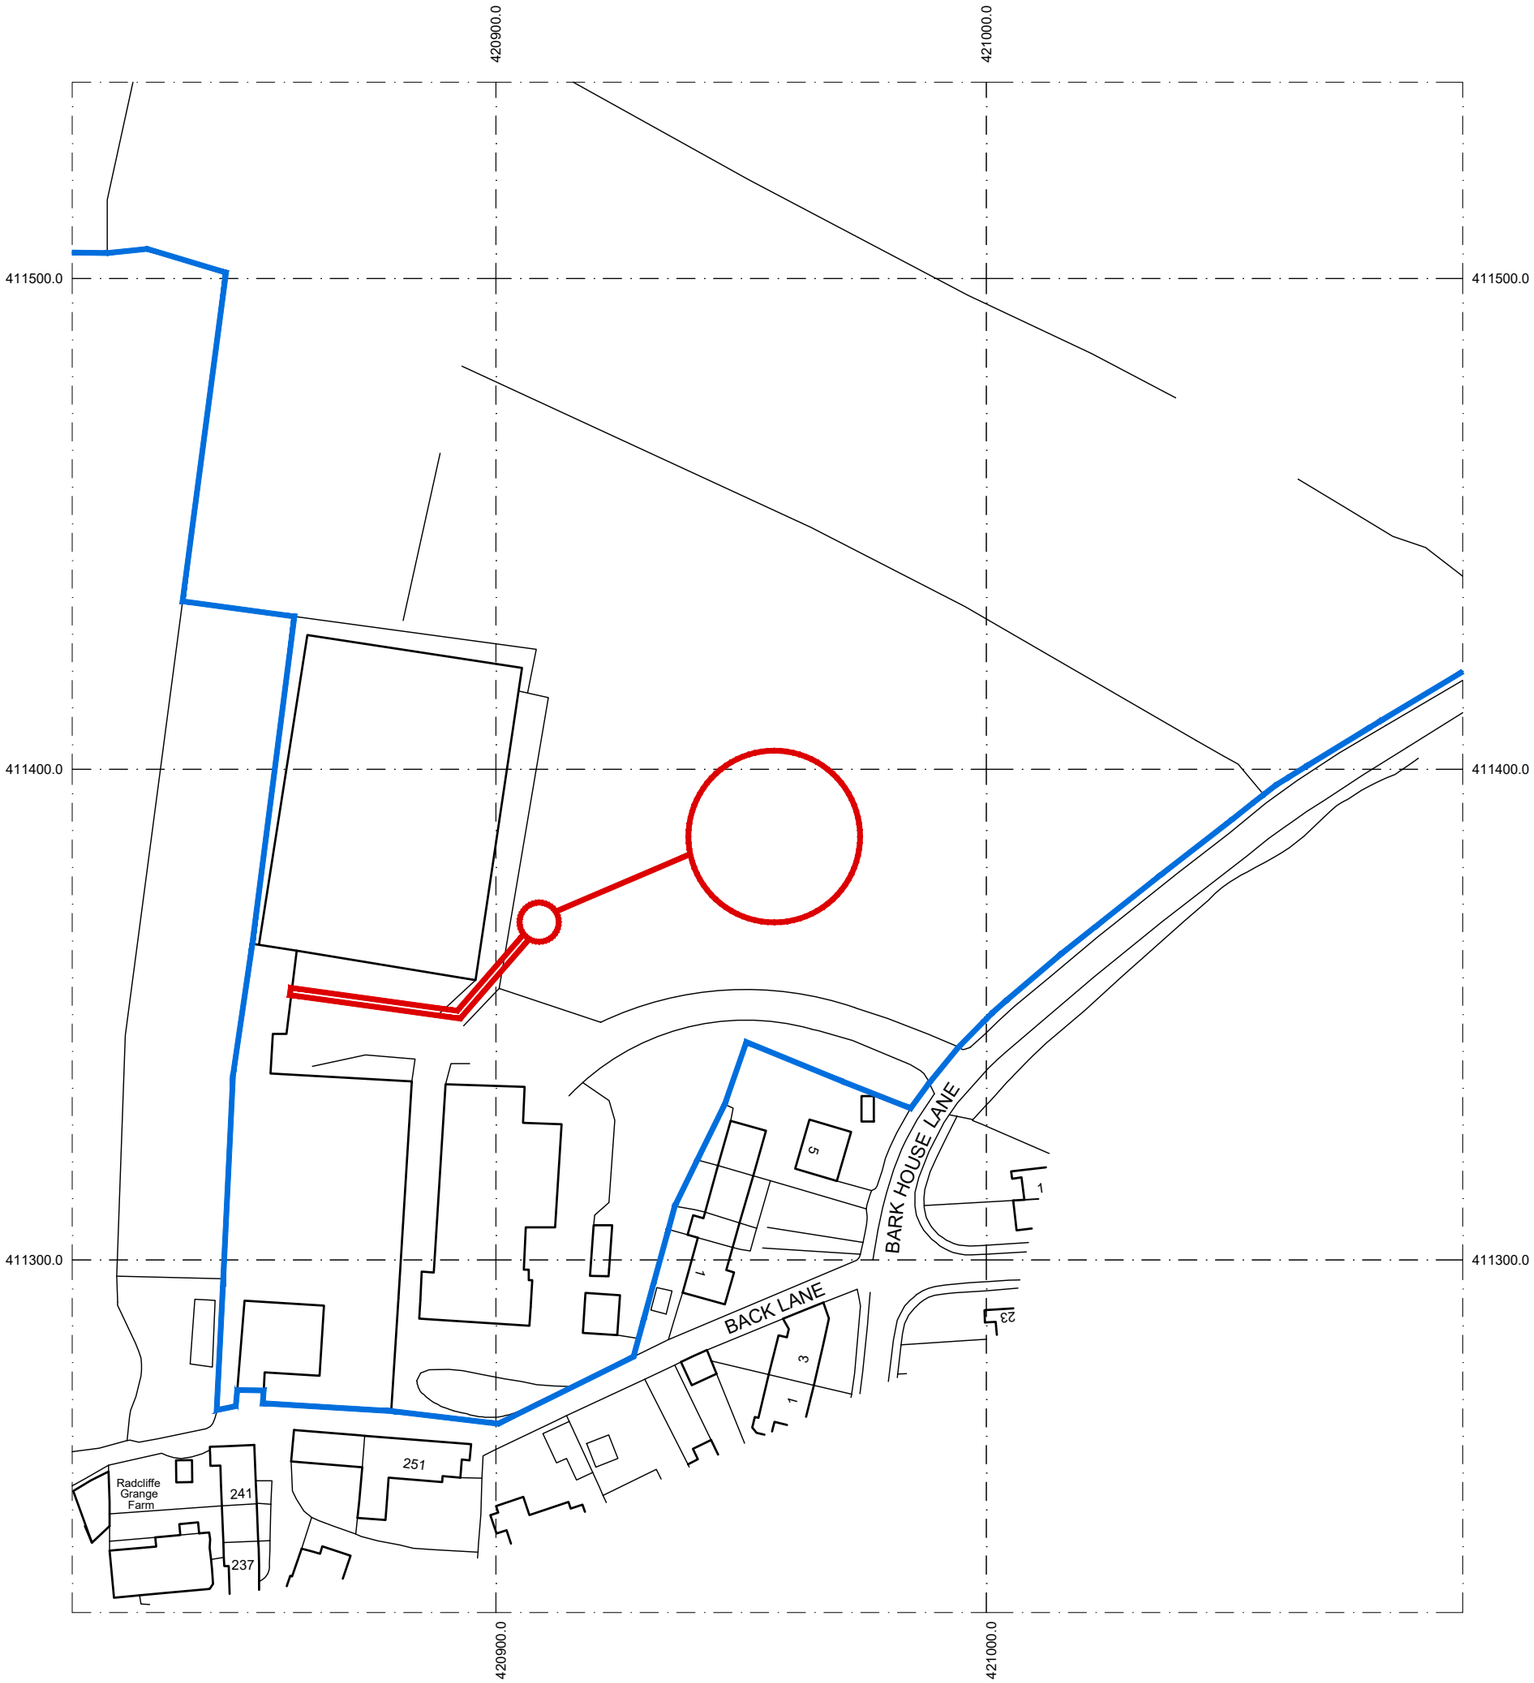

N

Metres

20 0 20 40 60 80 100

Scale 1:1250

Production Date: 18 March 2024

Top Left: 420813.625 411424.734 Bottom Right: 421097.108 411228.161

© Crown copyright and database rights 2024 Ordnance Survey OS100035409.

Reproduction in whole or in part is prohibited without the permission of Ordnance Survey

Prism Agriculture Ltd

Project Address	Bark House Farm, Bark House Ln, Shelley, Huddersfield HD8 8LJ
Client	---
Project	Proposed New Slurry Store
Drawing	Site Location plan

DRAWING NO.	SCALE	DRAWN	CHECK	DATE	REVISION
400-12-00	1:1250 @ A3	AR	TW	March 2024	---