

NOTES

PROJECT AND DETAILS:
Dormer & Single Storey Rear Extension

scalable as shown



ADDRESS:
8 Henry Ralph Avenue
Huddersfield HD4 7AJ

CLIENT:
Chris & Victoria Mason

SCALE:
1:1250 @ A3

DRAWN:
JK



DATE:
04 03 2024

REVISION									

DWG TITLE:
LOCATION MAP

DWG NO:
274PL101

8 Henry Ralph Avenue, Huddersfield HD4 7AJ

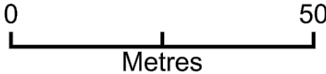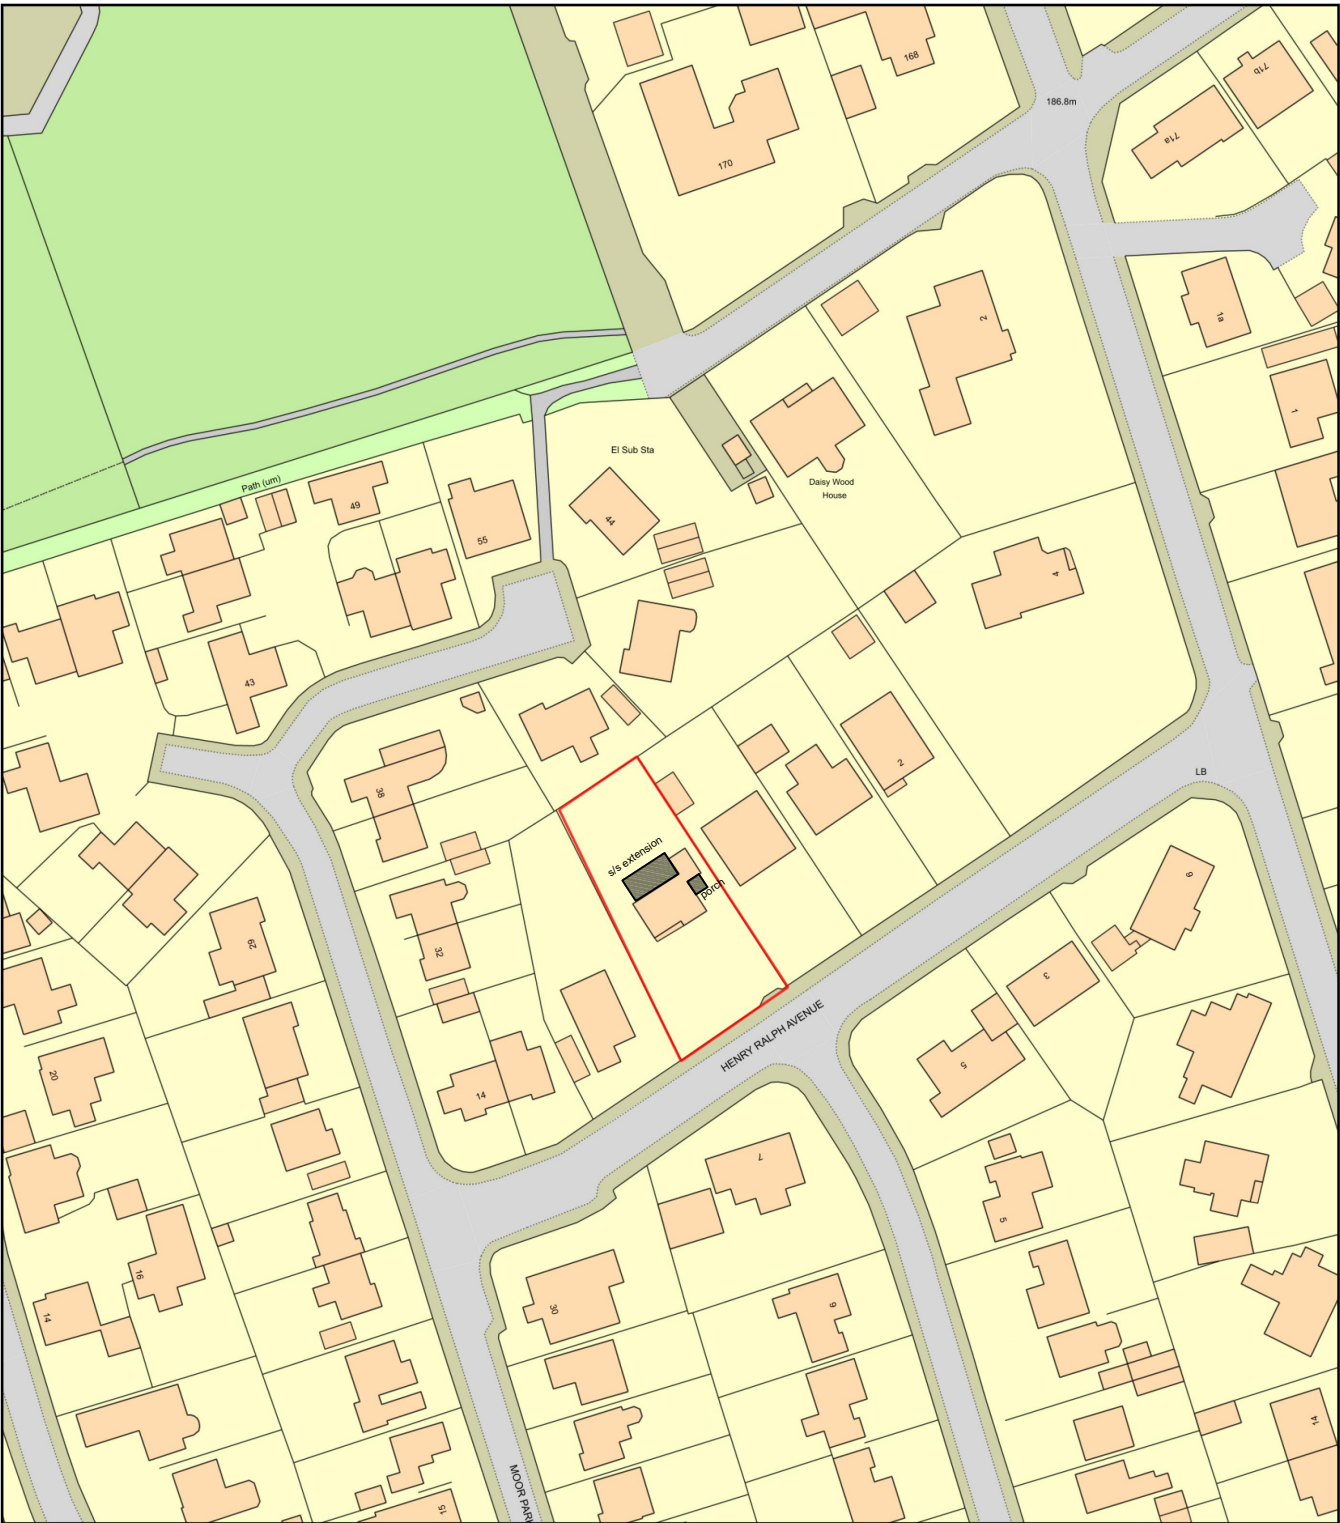

Plan Produced for: Chris & Victoria Mason
Date Produced: 19 Mar 2024
Plan Reference Number: TQRQM24079125752115
Scale: 1:1250 @ A4

© Crown copyright and database rights 2023 OS 100042766

LOCATION MAP
1:1250 @ A3