



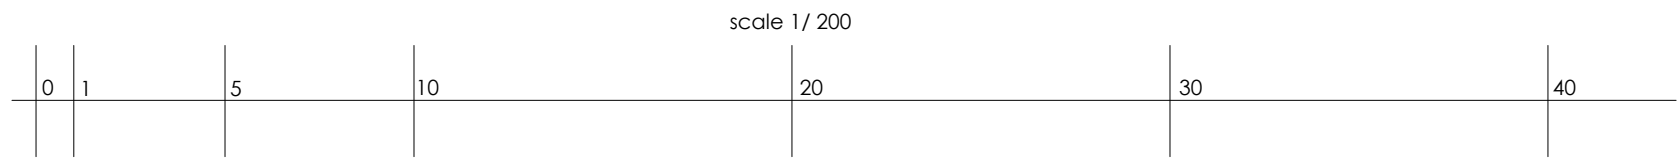


Existing Block Plan

scale 1 / 200

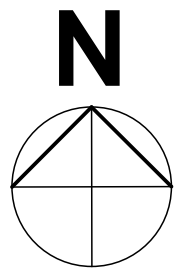

Scale Bar - metres

Do not scale from this drawing. Report any discrepancies immediately to Greenstone Design. All drawings to be read in conjunction with all other drawings and specifications.

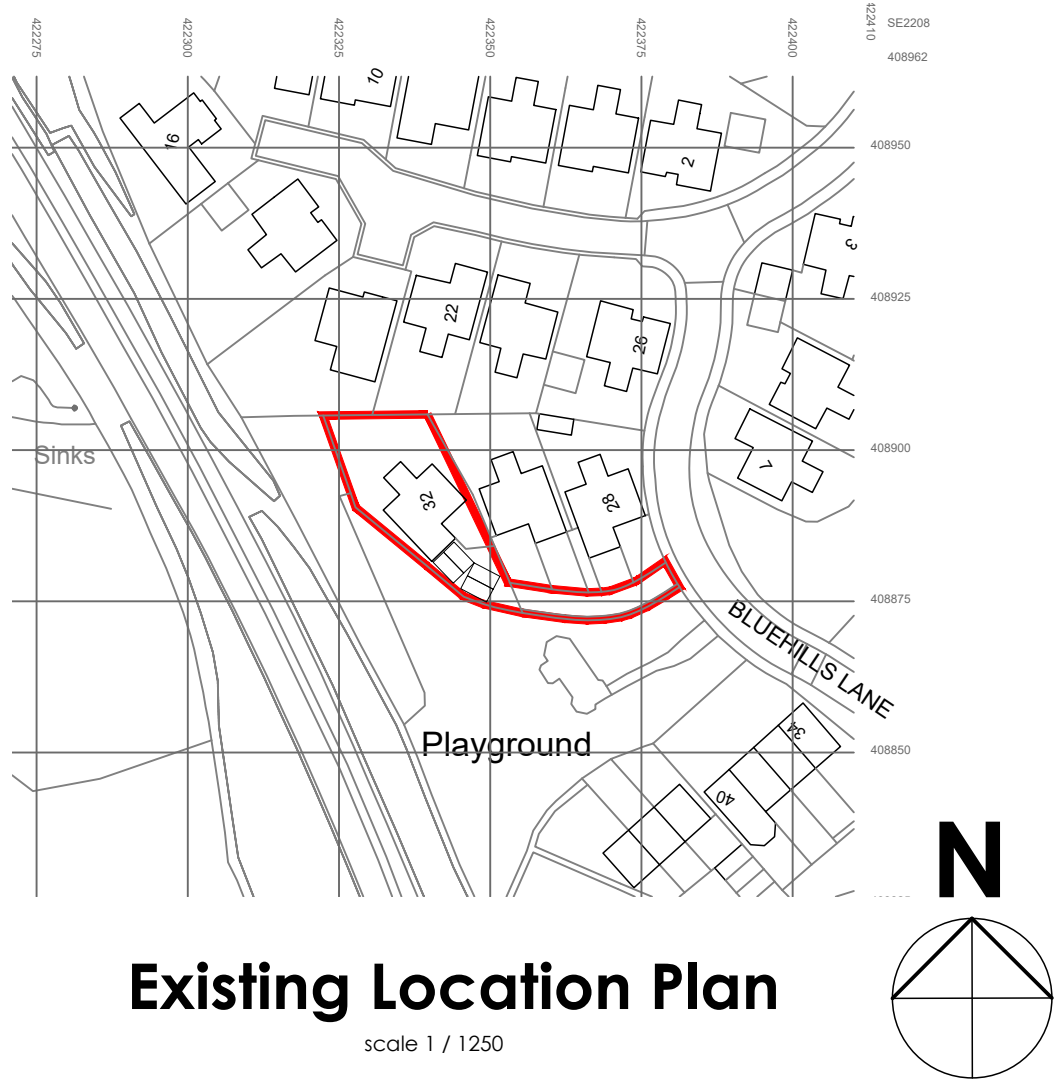

Existing Location Plan

scale 1 / 1250



Architecture | Project Management | Development

LANDING FARM, LOCK LANE, LAND OF NOES,

HOUSE-UPON-SPALLING MOOR, YORK, YO41 4EA

t: +44 (0)7943775262

e: info@greenstone-design.co.uk

w: greenstone-design.co.uk

Client **Mr & Mrs Kierce**

Address **32 Blue Hills Lane, Denby Dale**

Project **Proposed Alterations**

Drawing **Existing Site & Location Plans**

Date Feb. 2024

Scale 1 : 200 / 1250 @ A1

Drawing No **2019-39-01**

FOR PLANNING APPROVAL - NOT FOR CONSTRUCTION