


16 MOORSIDE ROAD, HONLEY, HOLMFIRTH

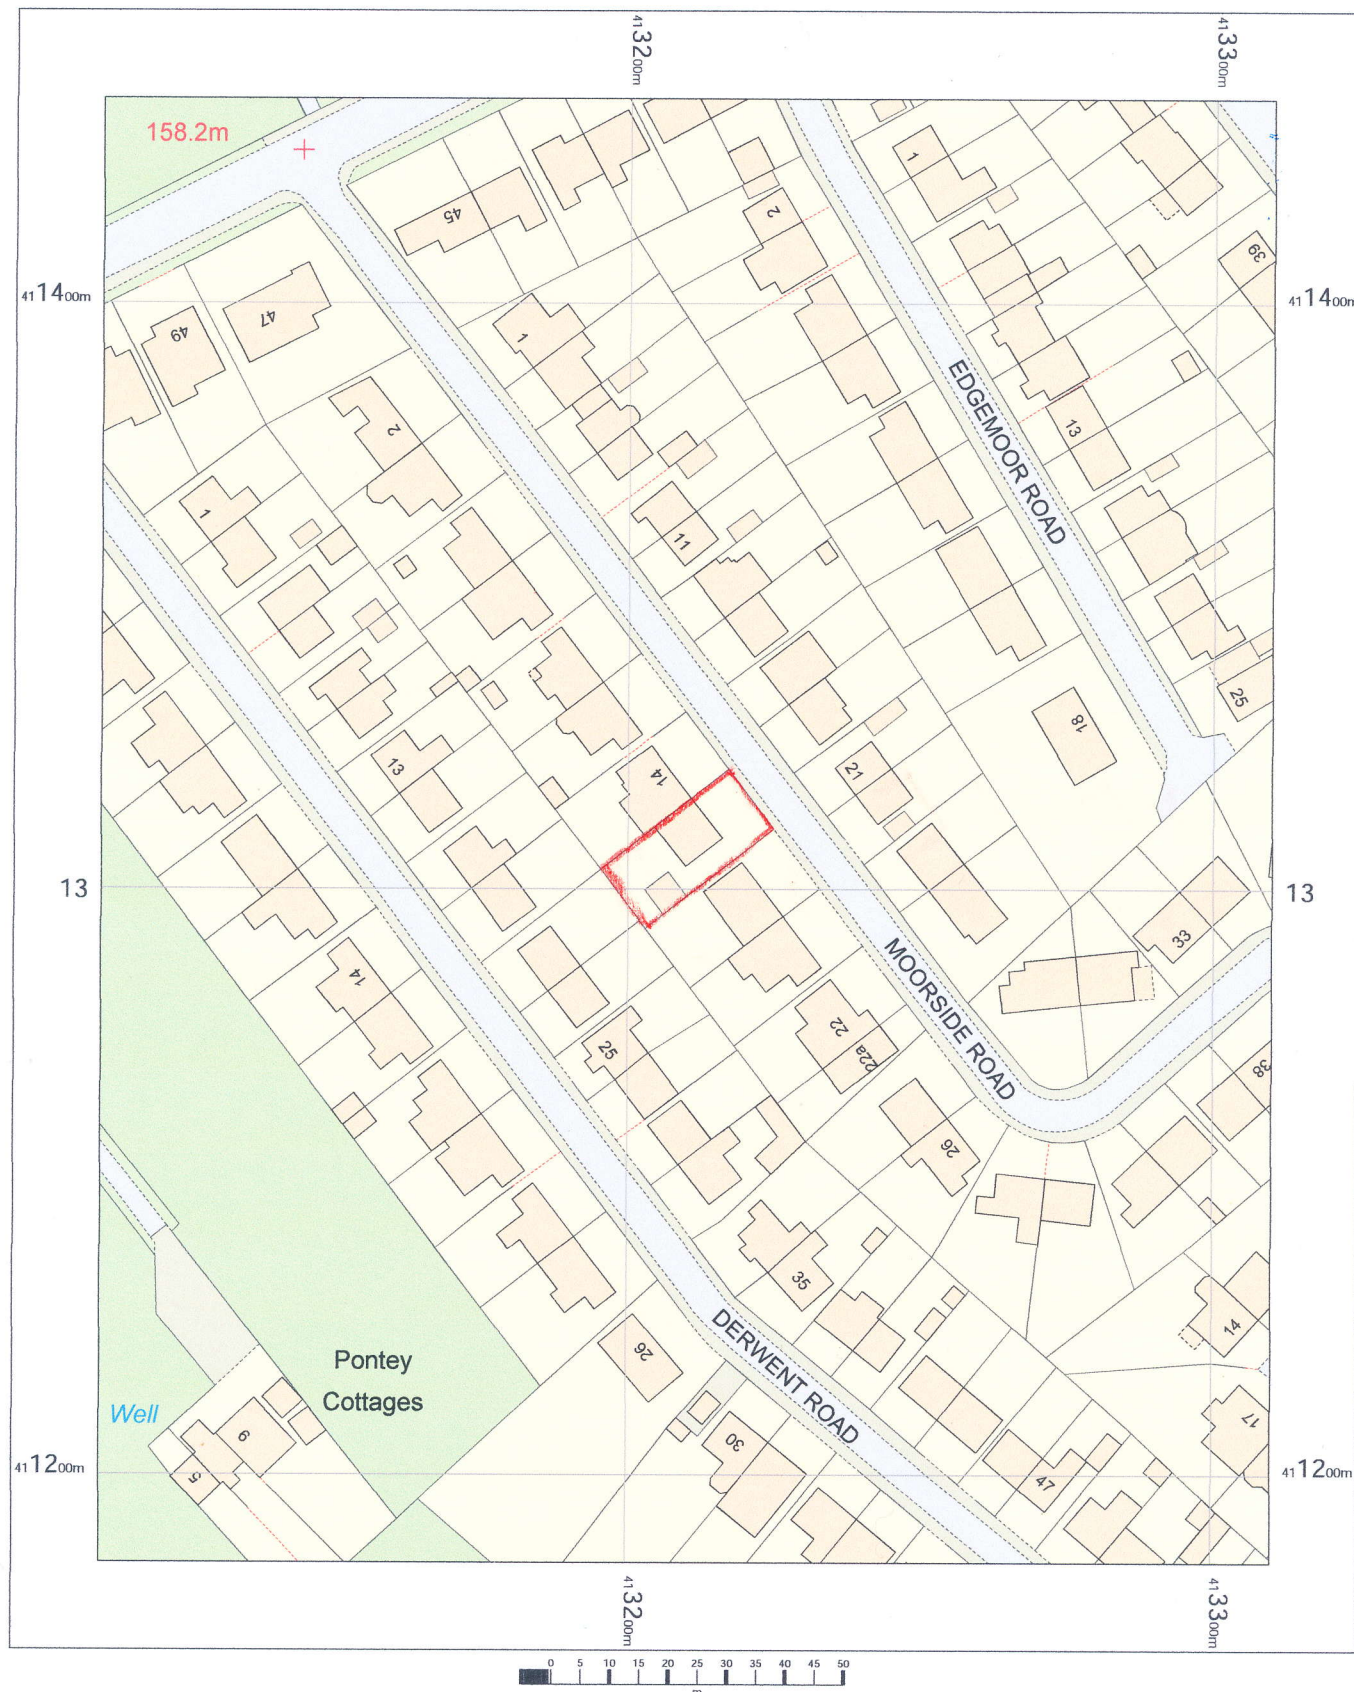

OS MasterMap Topographic Layer
Monday, March 25, 2024, ID: BW1-01156745
maps.blackwell.co.uk

1:1250 scale print at A4, Centre: 413210 E, 411310 N

©Crown Copyright and database rights 2023 OS
Licence no. 100041041



BLACKWELL'S
MAPPING SERVICES
PERSONAL & PROFESSIONAL MAPPING
www.blackwellmapping.co.uk

TEL: 0800 151 2612
maps@blackwell.co.uk