




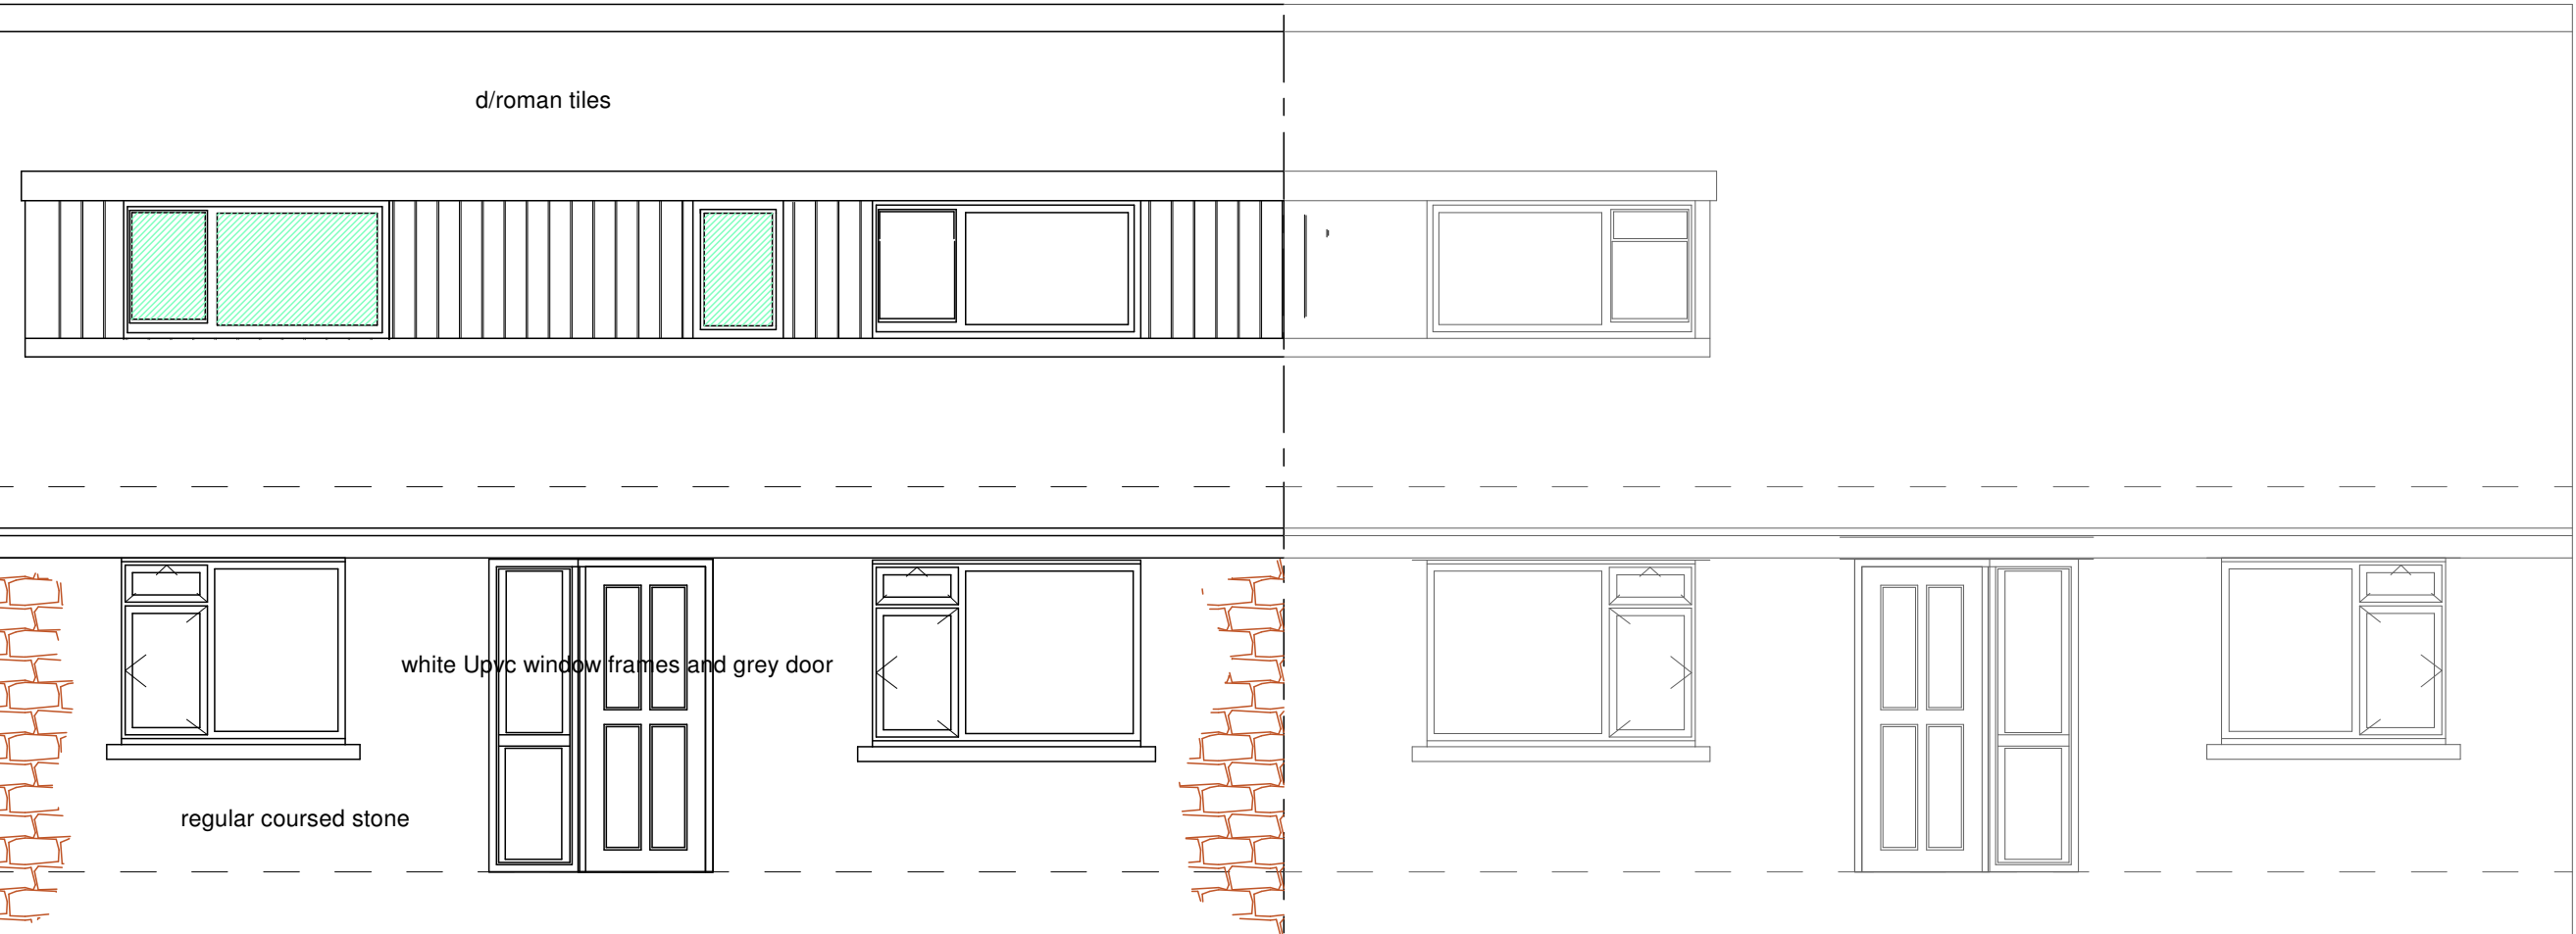


NORTH EAST ELEVATION

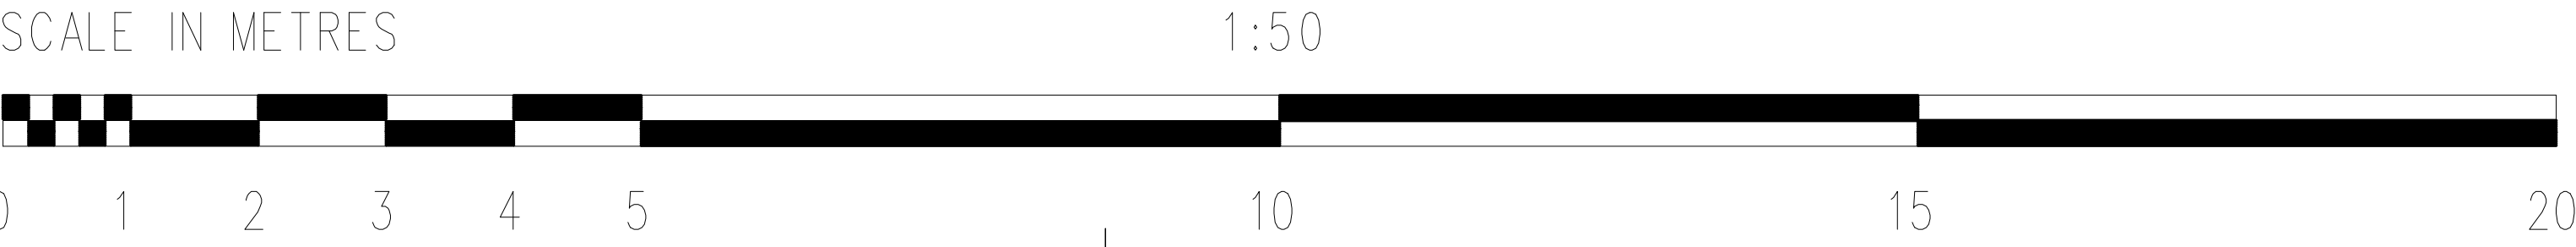


SOUTH EAST ELEVATION

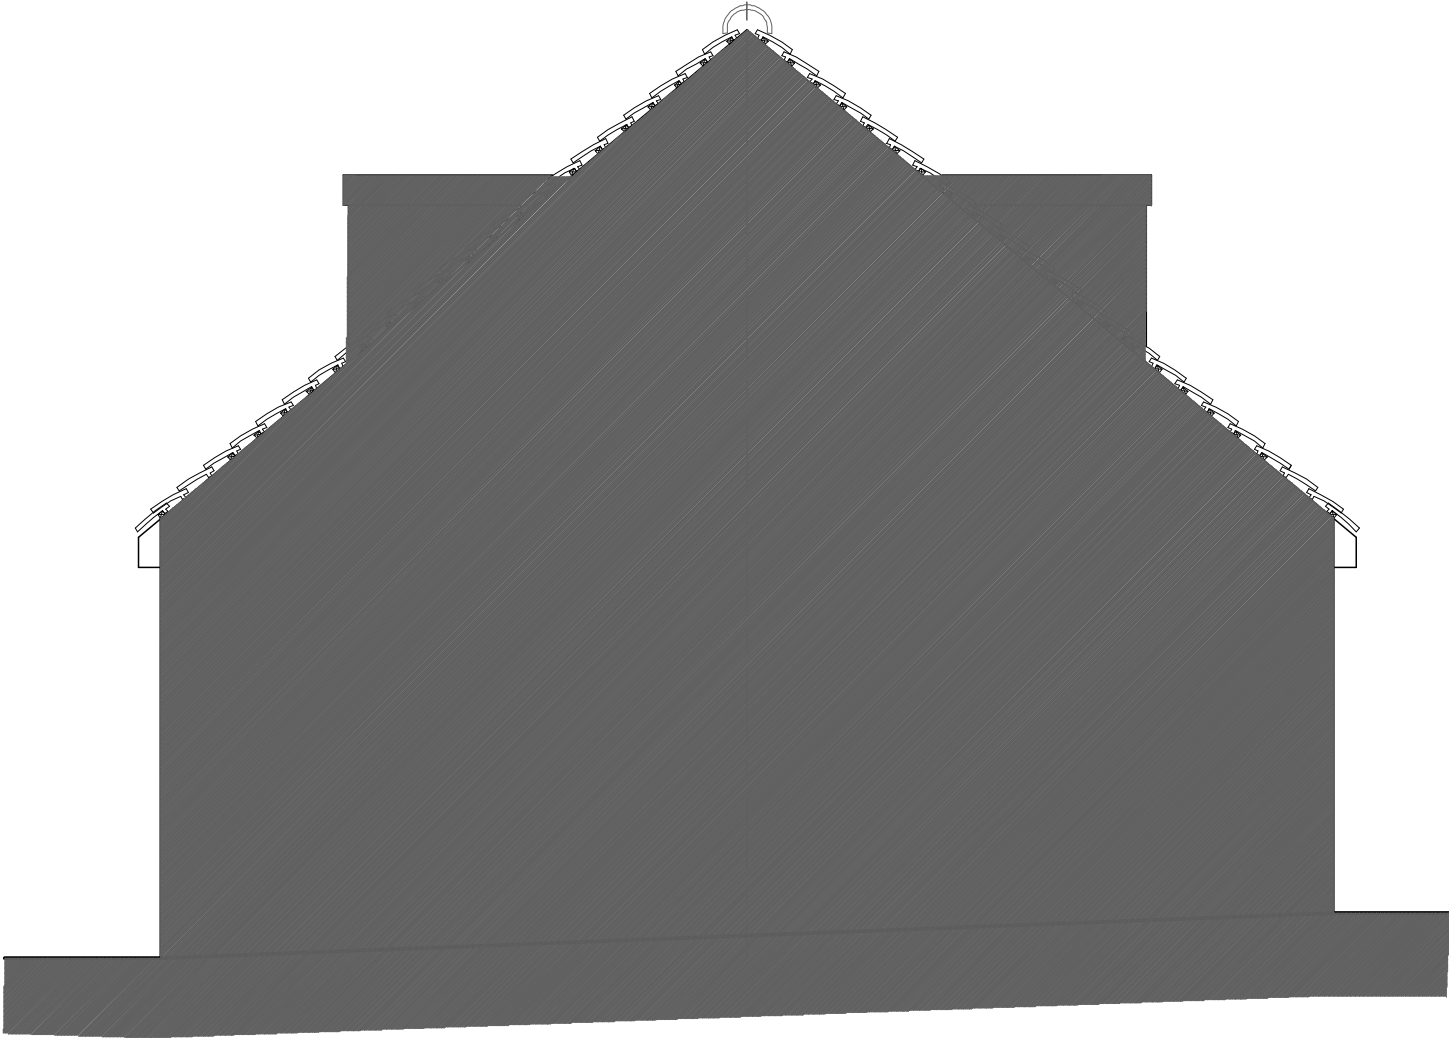


NORTH WEST ELEVATION

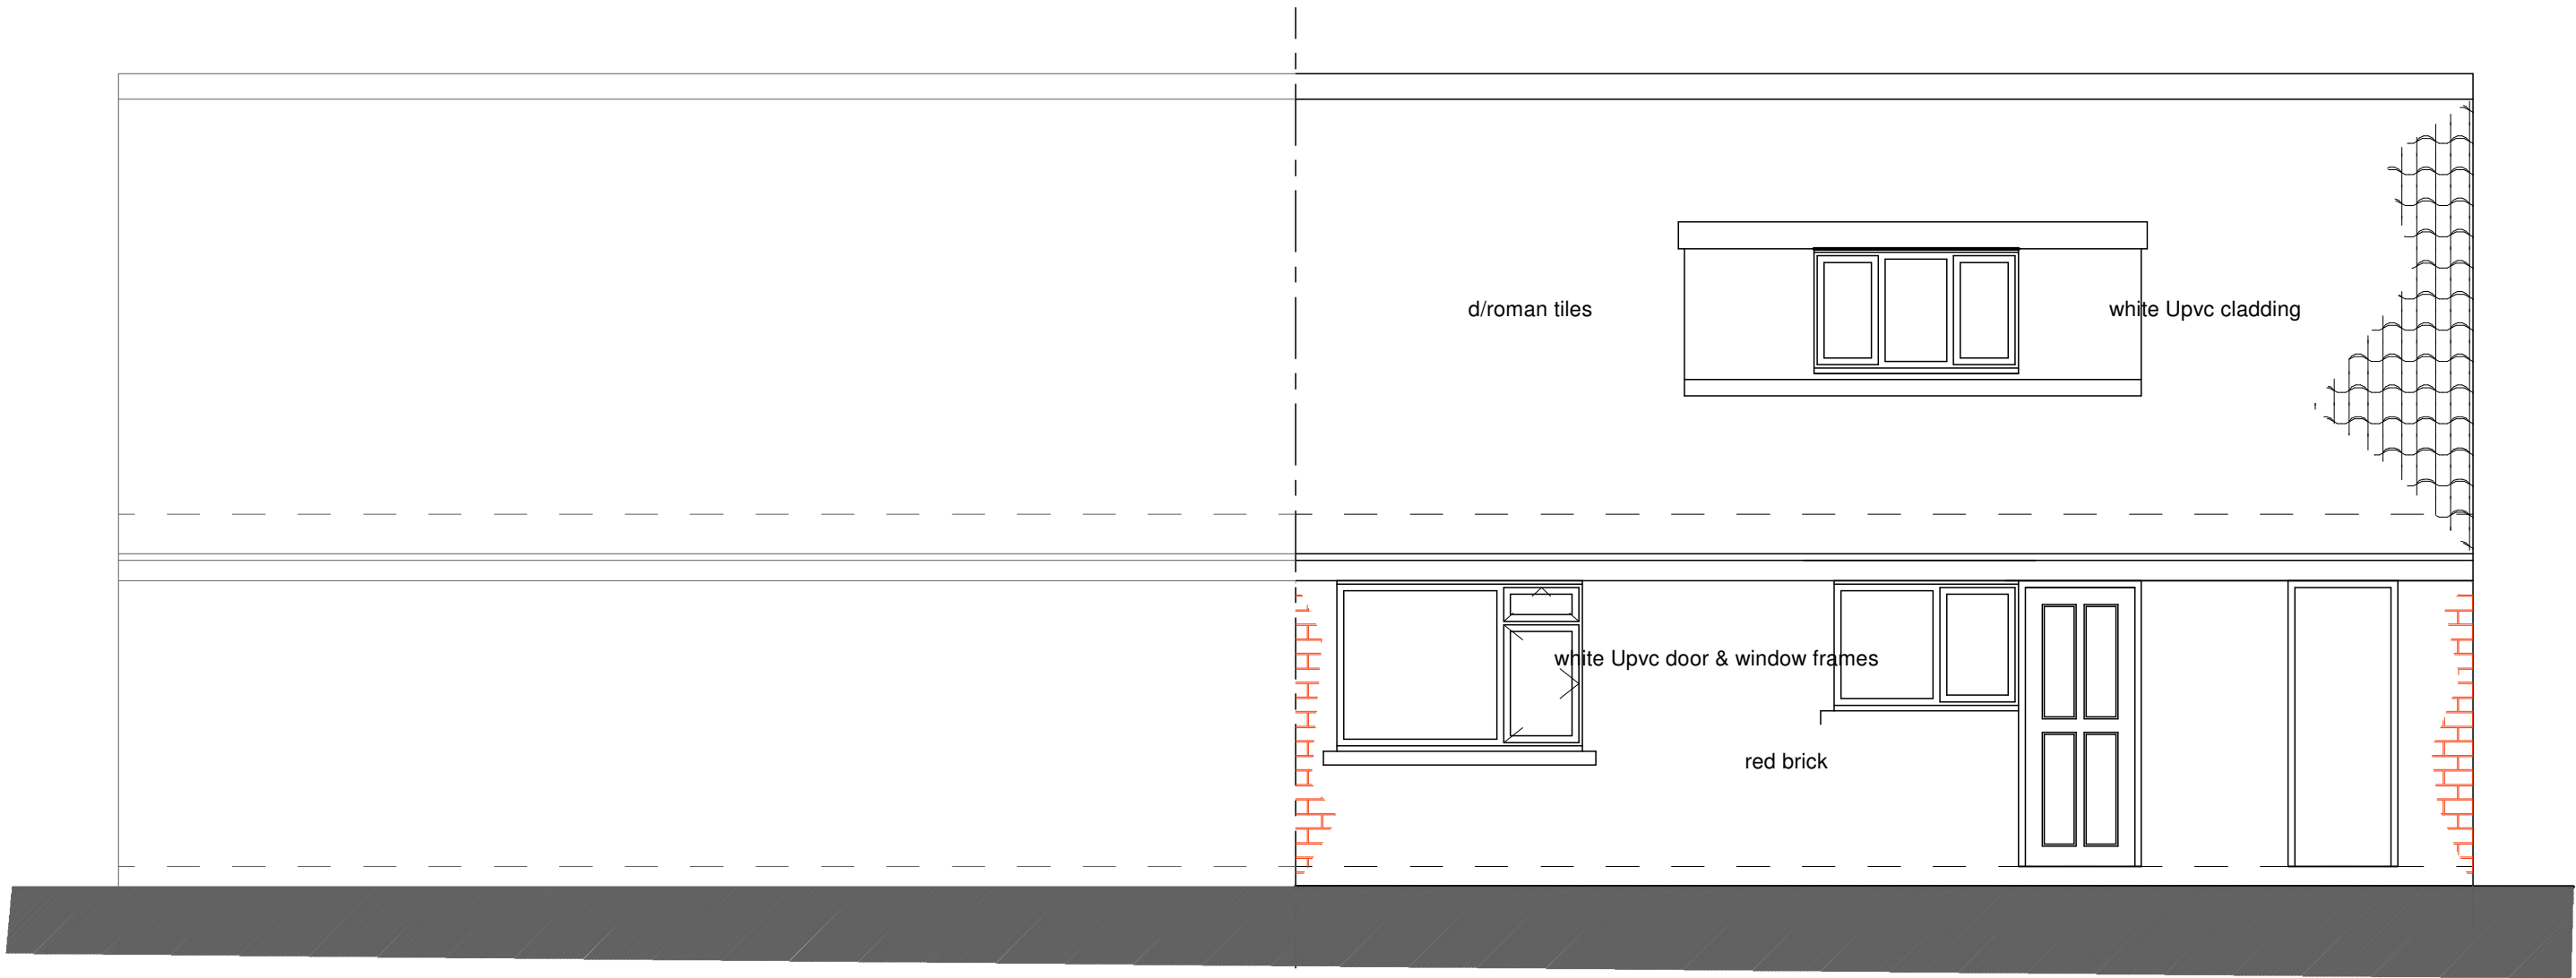

SOUTH WEST ELEVATION

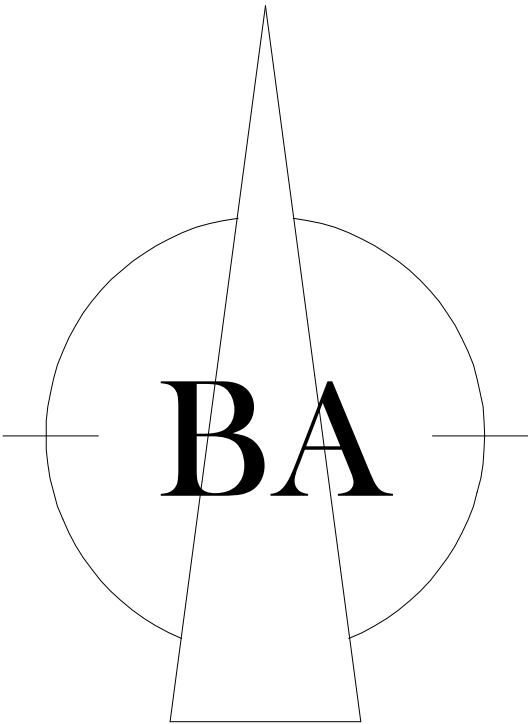

GROUND FLOOR PLAN

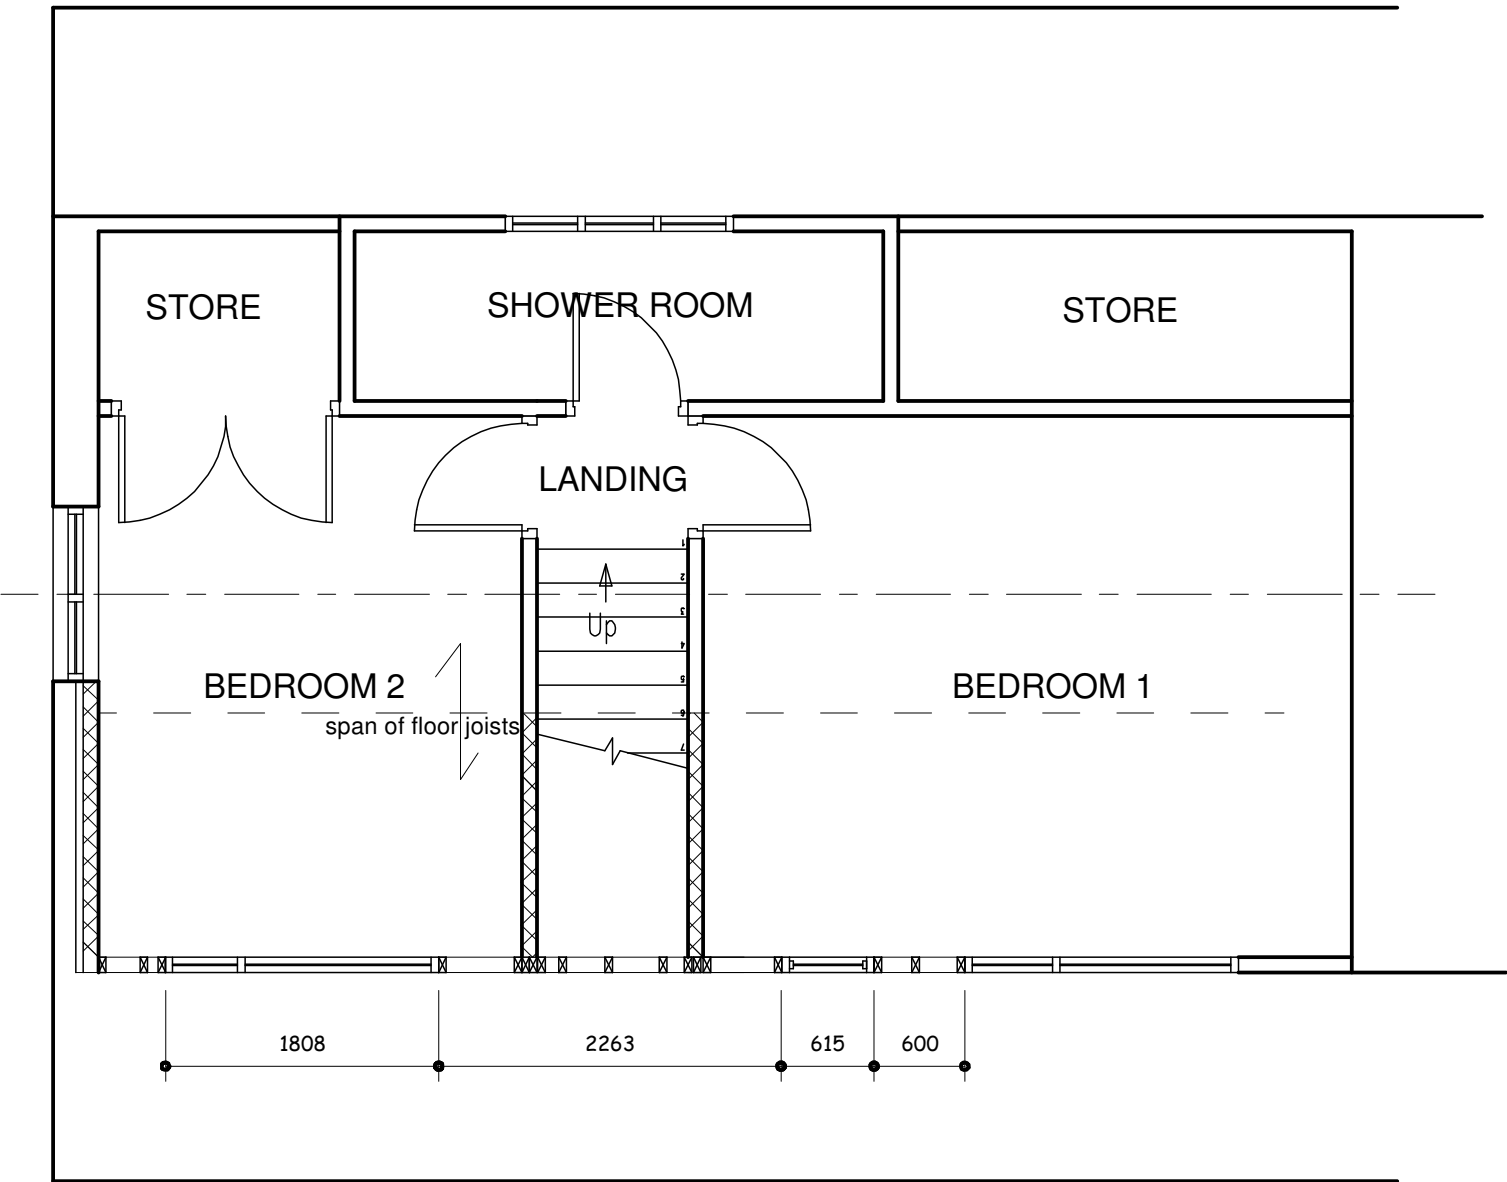

FIRST FLOOR PLAN

Brunswick Architectural 6, Warneford Road, Huddersfield, HD4 5TW Mobile: 07860 354023 E-Mail: mick@brunswickstates.com	
CLIENT:	J Donarski
TITLE:	Dormer Extension and alterations at 16 Moorside Rd, Honley
NOTES:	This drawing is for Building Control & Planning Permission purposes only. Brunswick Architectural accept no liability for errors or omissions. The drawing may be used for estimating purposes, but the Principal Contractor must cost fully from a site investigation. The Contractor is responsible for checking site dimensions, materials etc, and all building work, such work being checked by Building Control on site, as may be appropriate. Brunswick Architectural disclaim any liability for works carried out.
Revisions:	REV A dormer design detail amended May 2024
PROPOSED PLANS AND ELEVATIONS	
SCALE:	1:50 @ A1
DATE:	14 May 2024
DRG No23_202.1.1A	