Sheet size
A1

Notes;
1. Setting out to be the responsibility of contractor.
2. Contractor to pay particular attention to pitch of roof and headroom at stairs.
3. Any discrepancies to be reported to Colne Valley Design.

0m	Scale 1:50	4m
0m	Scale 1:100	8m
0m	Scale 1:200	16m
0m	Scale 1:500	40m
0m	Scale 1:1250	100m

(When to scale of original plan bar = 8cm)

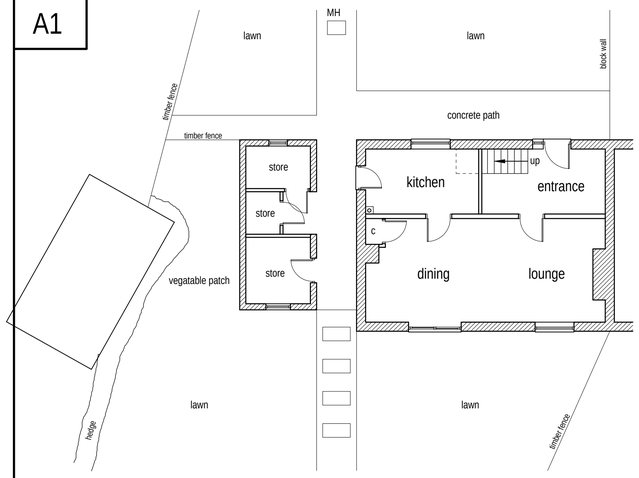

Existing ground floor layout (1:100)

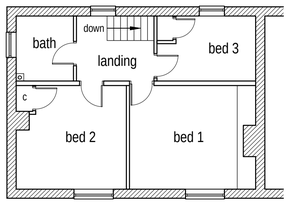

Existing first floor layout (1:100)

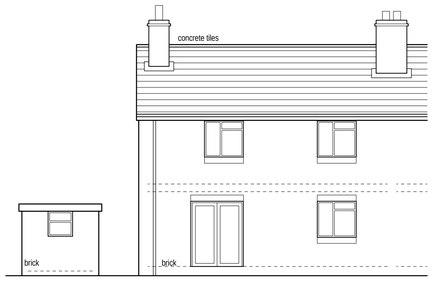

Existing rear/south facing elevation (1:100)

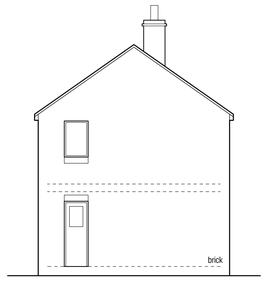

Existing side/west facing elevation (1:100)

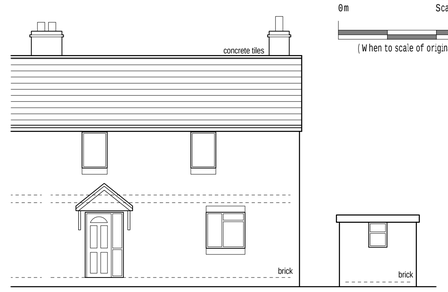

Existing front/north facing elevation (1:100)

Proposed rear/south facing elevation (1:100)

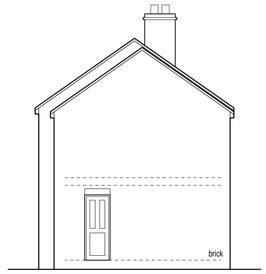

Proposed side/west facing elevation (1:100)

Proposesd front/north facing elevation (1:100)

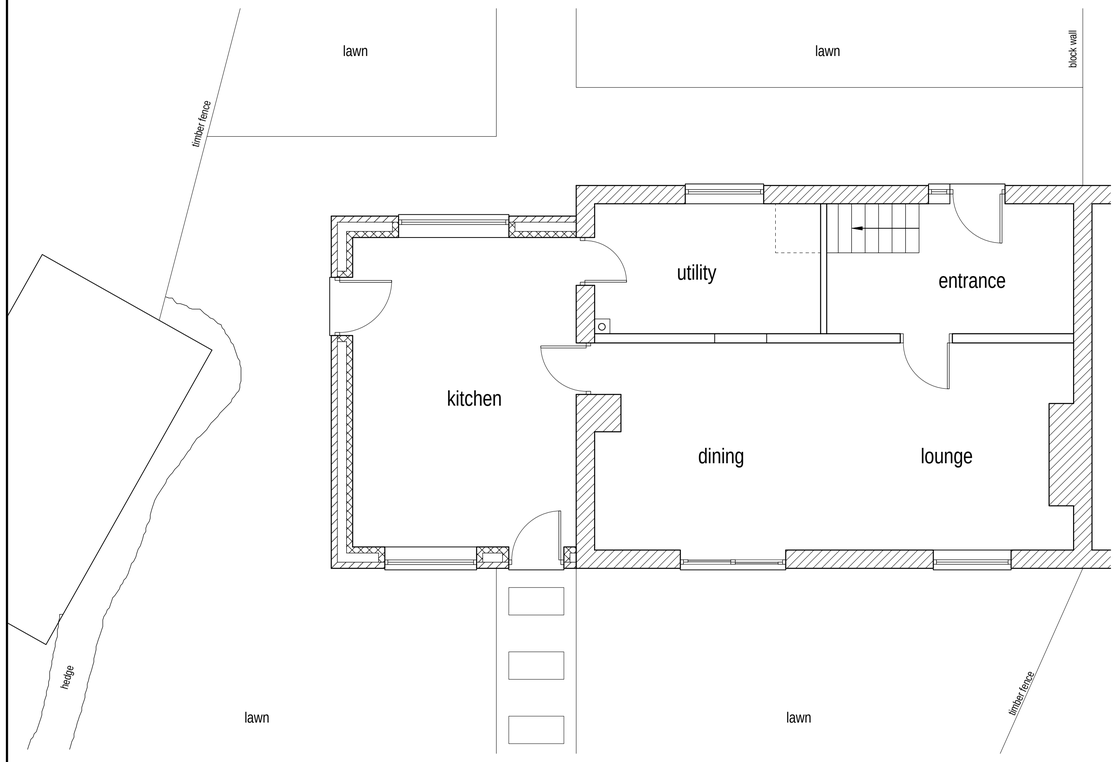

Proposed ground floor layout (1:50)

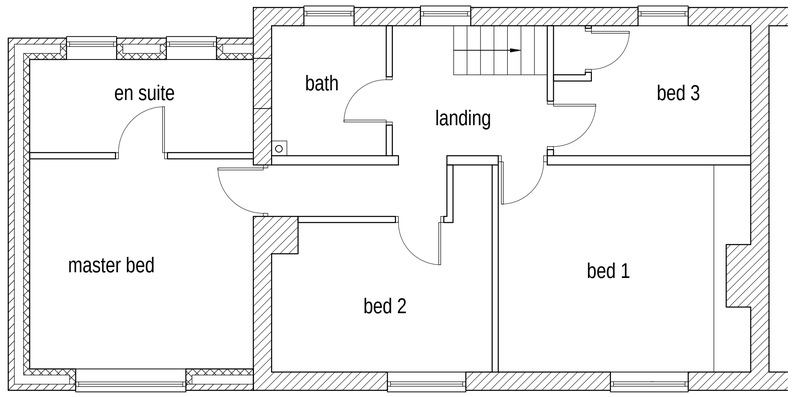

Proposed first floor layout (1:50)

Rev A 20/05/2024 Extension reduced in size.

Colne Valley Design
8 Meadow Lane
Slaithwaite
Huddersfield HD7 5EX

Tel: 01484 842097
Mobile: 07867 803312
E-mail: mitchell@sbhomes.co.uk

Proprietor: S.A. Mitchell (ACIOB)

Project
Proposed extension.

For
Mr M Greig.

Address
72 Roundway
Honley
HD9 6DD.

Title
Planning Drawing.

Job No.	Drawing number	Date
24 J 13.	01 A.	March 2024.