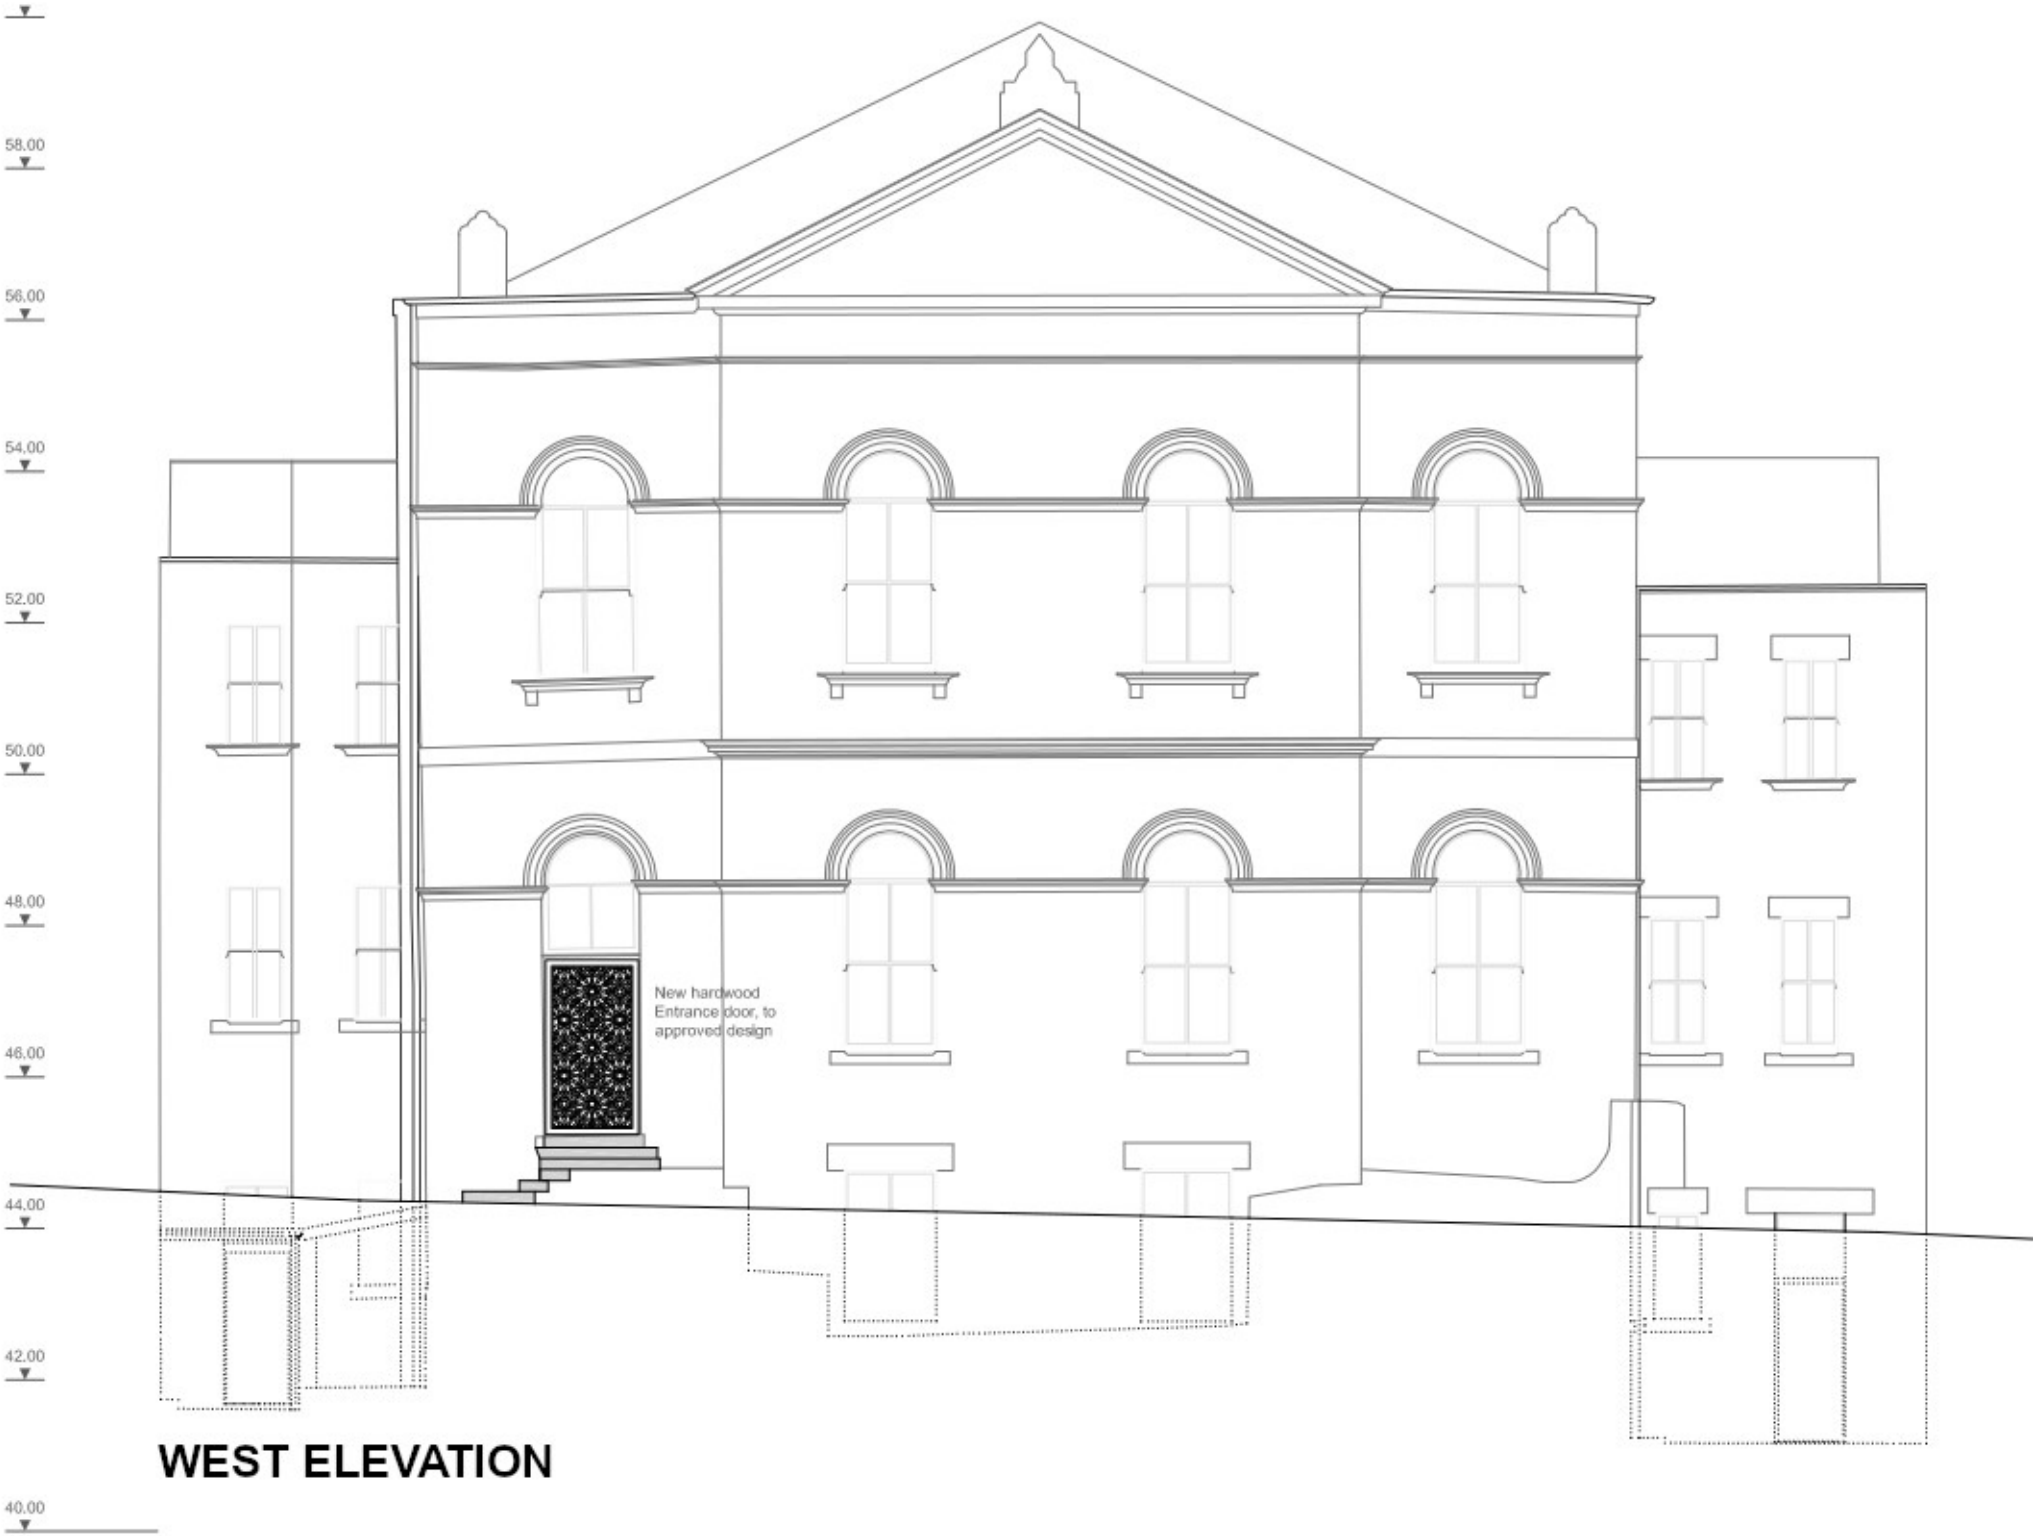

WEST ELEVATION