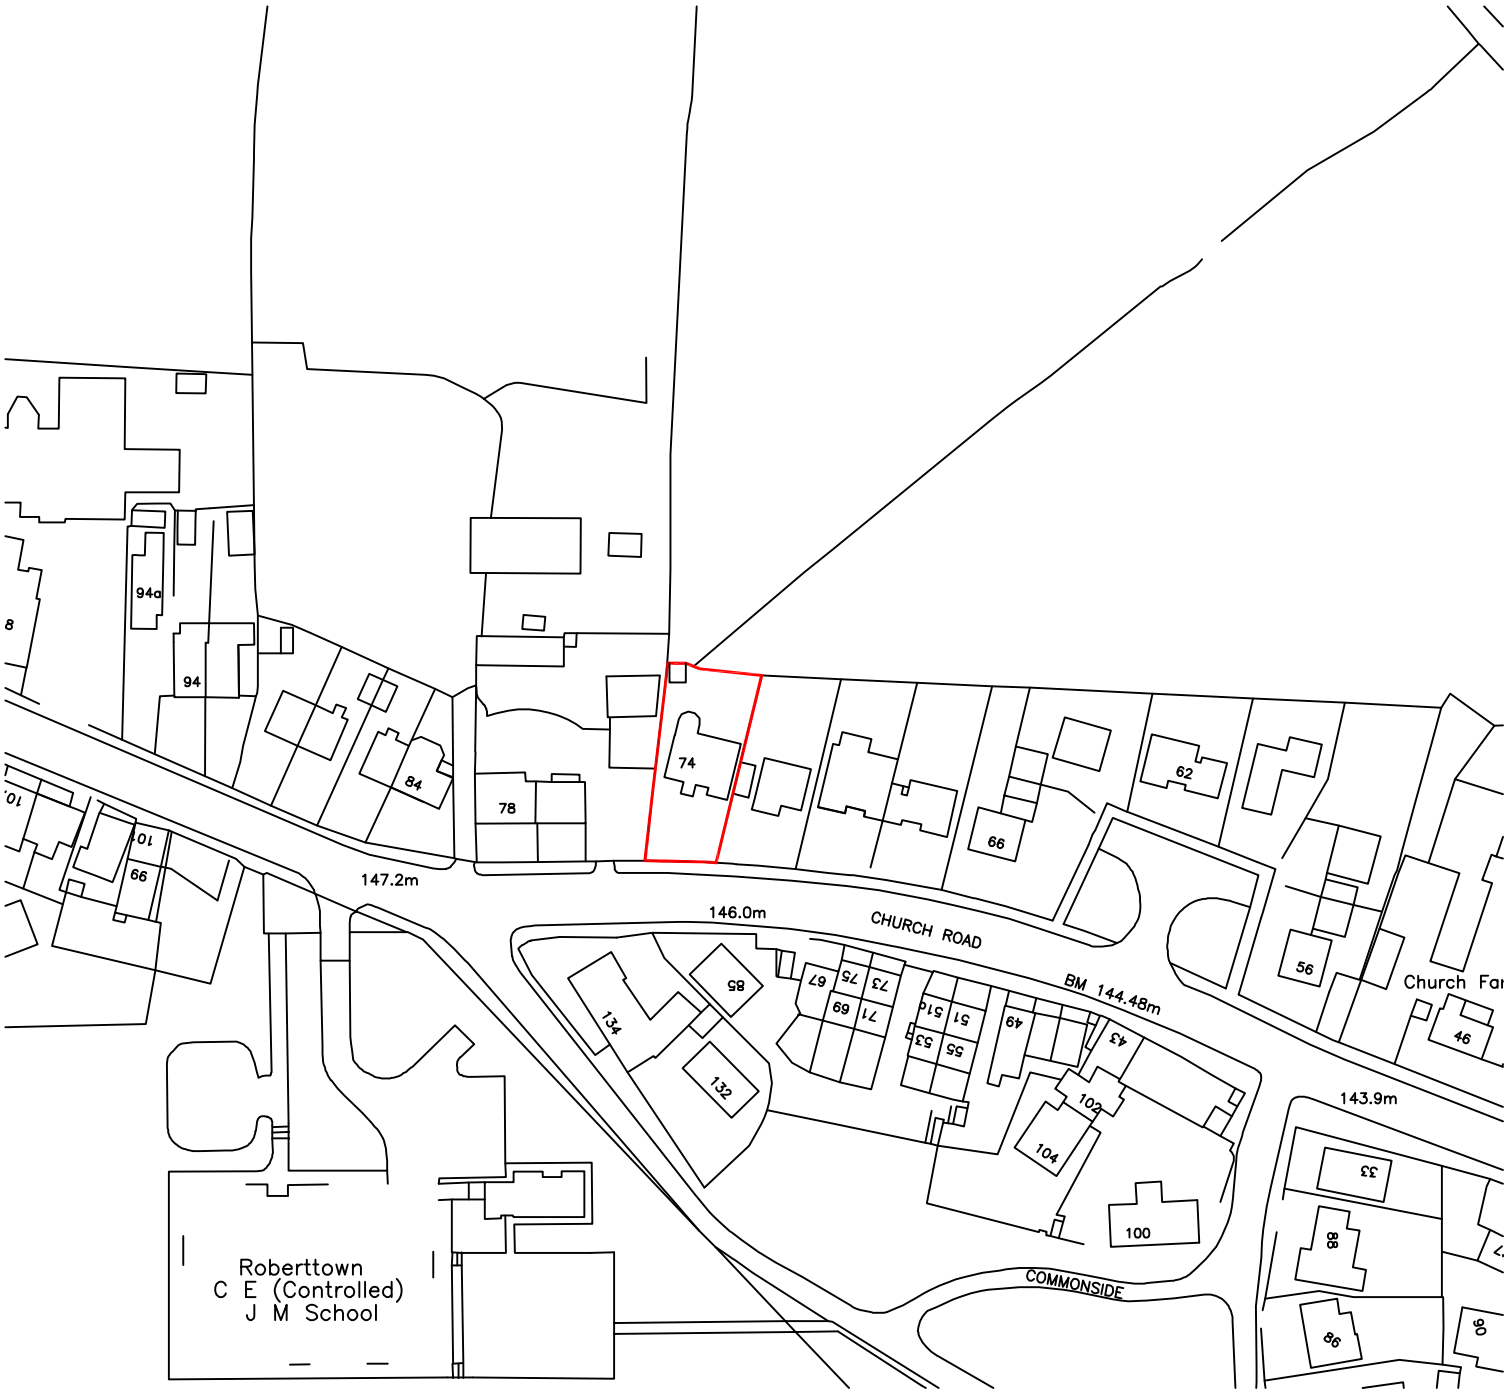


Rev A 15/04/2024 Project Description changed & clarified

N

CHARTERED NEIL BOWEN R.I.B.A. ARCHITECTS

Office F7
Flexspace
Monckton Road
Wakefield, WF2 7AS
Email : neil@neilbowenarchitects.co.uk
Phone : 01924 380873

Date 14/02/2024

A4

Project

Demolition of Existing Conservatory to Rear &
Proposed Single Storey Extension & Balcony to Rear
to 74 Church Road, Roberttown, WF15 7LP
for Mr L Sutton

2497B	Scale
R A	1:1250
Drg No OS	

Drawing
Ordnance Survey