Sheet size
A1

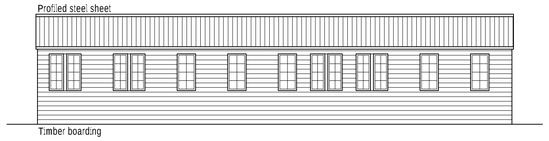

Existing front elevation (1:100)

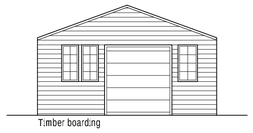

Existing side elevation (1:100)

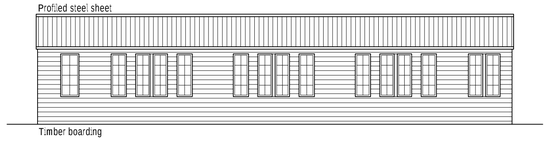

Existing rear elevation (1:100)

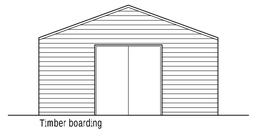

Existing side elevation (1:100)

0m	Scale 1:50	4m
0m	Scale 1:100	8m
0m	Scale 1:200	16m
0m	Scale 1:500	40m
0m	Scale 1:1250	100m

(When to scale of original plan bar = 8cm)

Notes;
1. Setting out to be the responsibility of contractor.
2. Contractor to pay particular attention to pitch of roof and headroom at stairs
3. Any discrepancies to be reported to Colne Valley Design.

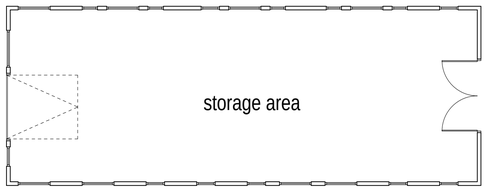

Existing floor layout (1:100)

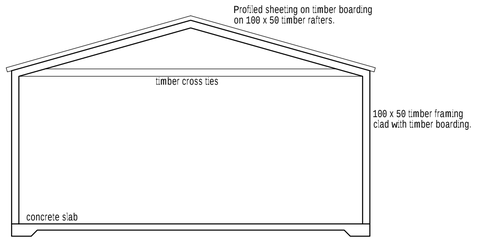

Existing cross section (1:50)

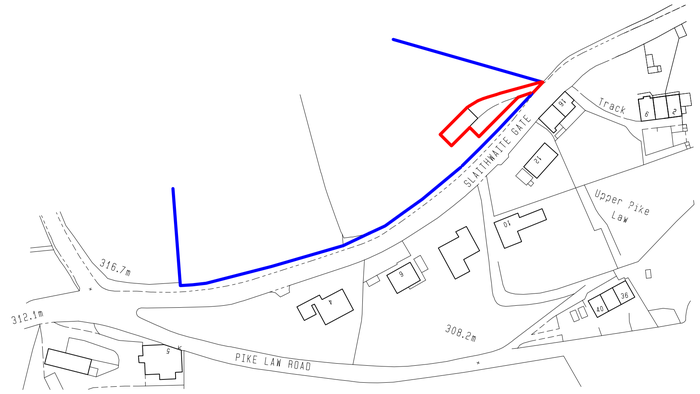

Location Plan (1:1250)

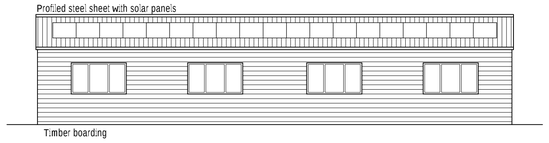

Proposed front elevation (1:100)

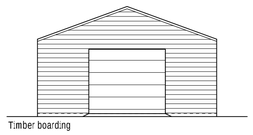

Proposed side elevation (1:100)

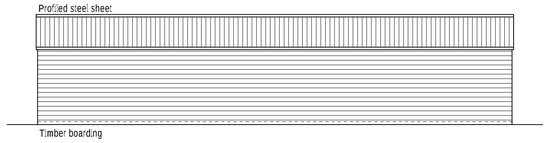

Proposed rear elevation (1:100)

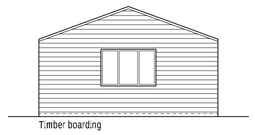

Proposed side elevation (1:100)

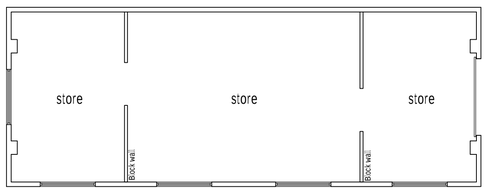

Proposed ground floor layout (1:100)

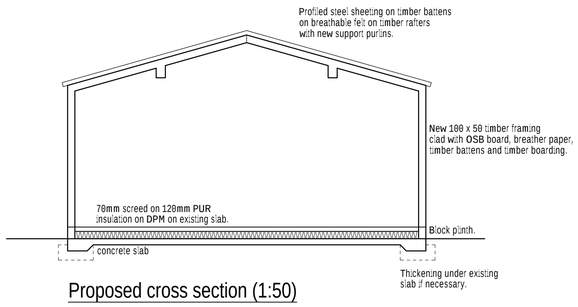

Proposed cross section (1:50)

Rev C 25/04/2024 Red line amended.
Rev B 03/02/2023 Porch removed and windows amended.
Rev A 28/06/2022 Garage door moved to gable.

Colne Valley Design
8 Meadow Lane
Slaithwaite
Huddersfield HD7 5EX

Tel: 01484 842097
Mobile: 07867 803312
E-mail: mitchell@sbhomes.co.uk

Proprietor: S.A. Mitchell (ACIOB)

Project
Demolition of existing storage building and erection of new stotage building on same siting and same size.

For
Mr M Foster.

Address
Upper Pike Law
Scapegoat Hill

Title
Planning Drawing.

Job No.	Drawing number	Date
21 J 51.	P 01 C.	June 2022.