



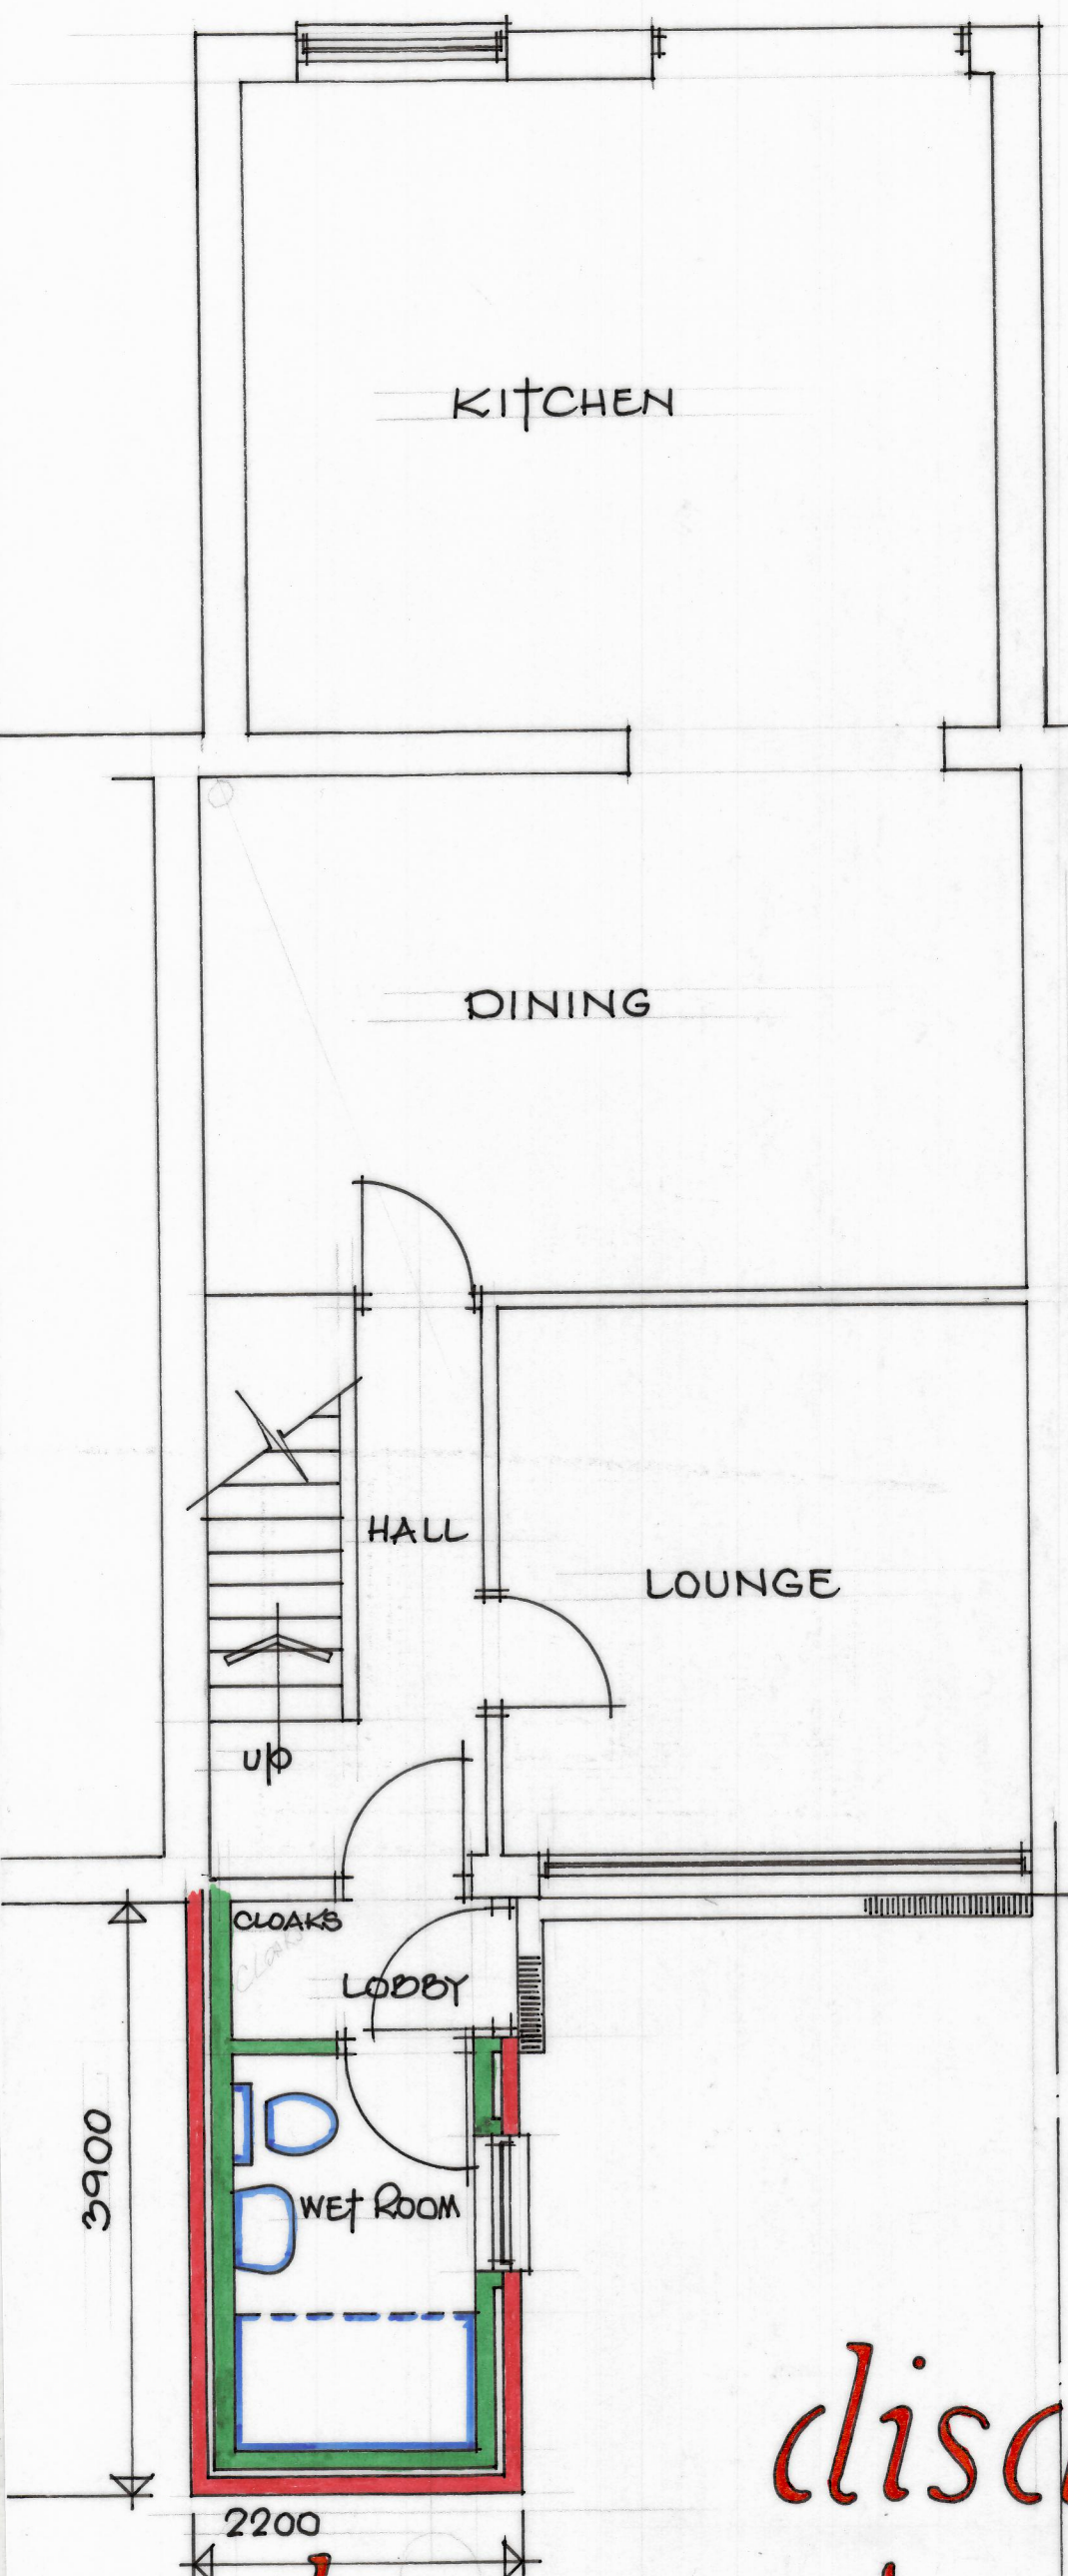


plan

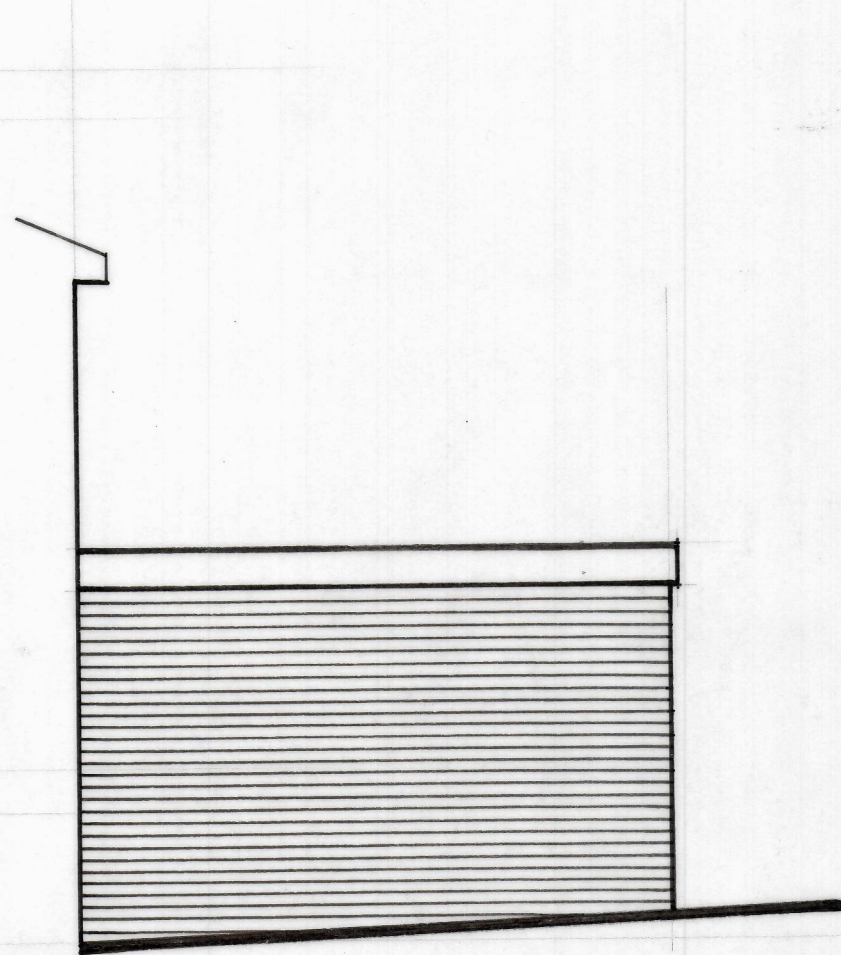

side



front

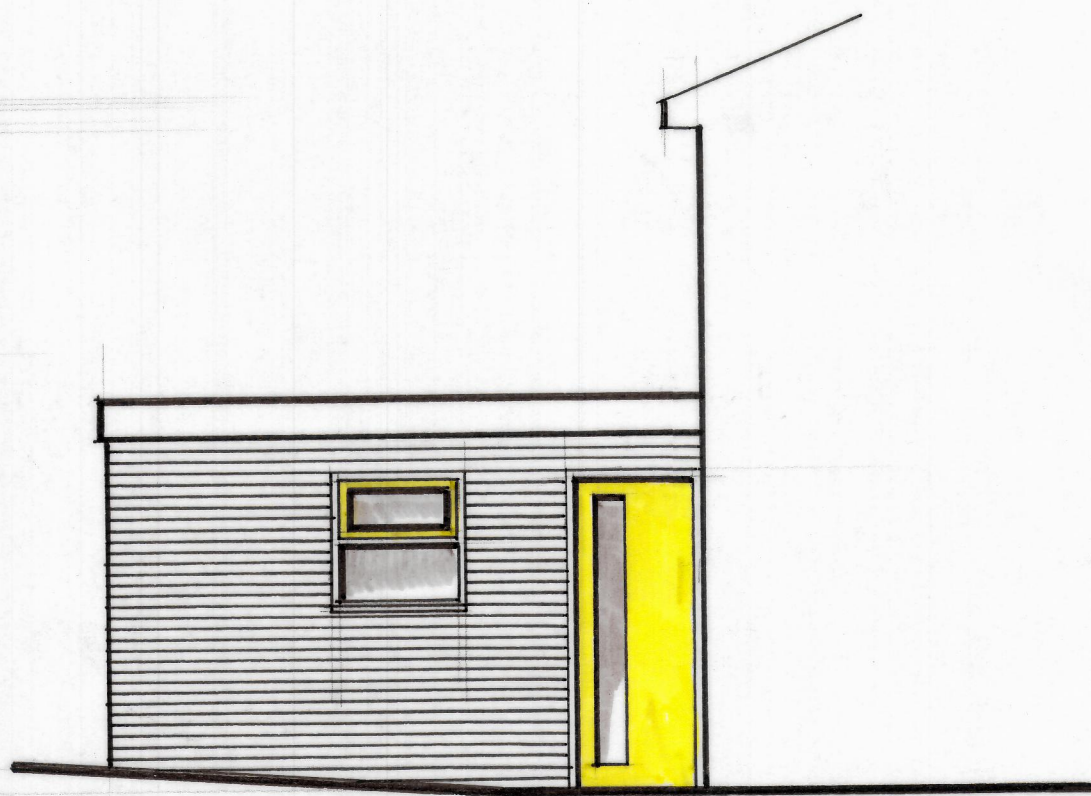

side

disabled persons adaptation
Alysha Manzoor

38, WEEEDALE GARDENS,
WESTOWN,
DEWSDURY,
WF13 2QR.

SCALE 1:50
MARCH, 2024