

APPLICATION N° 2024/90939

AS EXISTING




front


AYSHA MANZoor
38, TWEEDALE GARDENS,
WESTTOWN
DEWSBURY W13 2QR

SCALE 1:50

APRIL, 2024

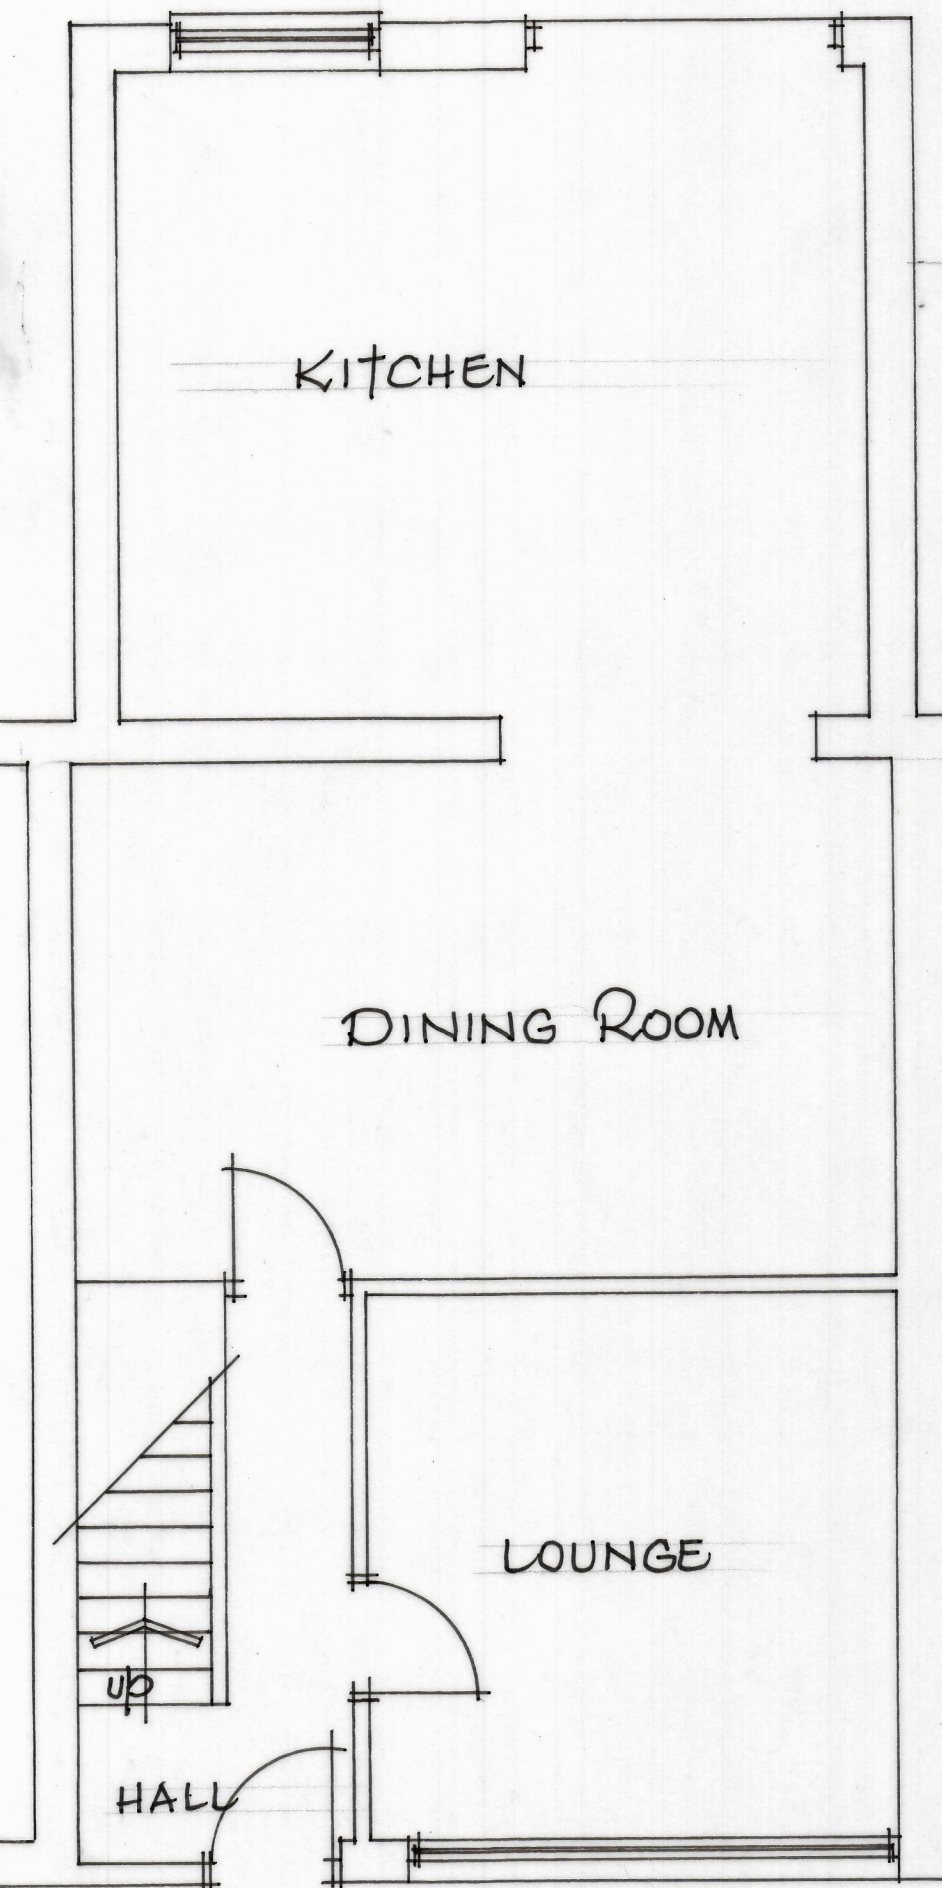

ground

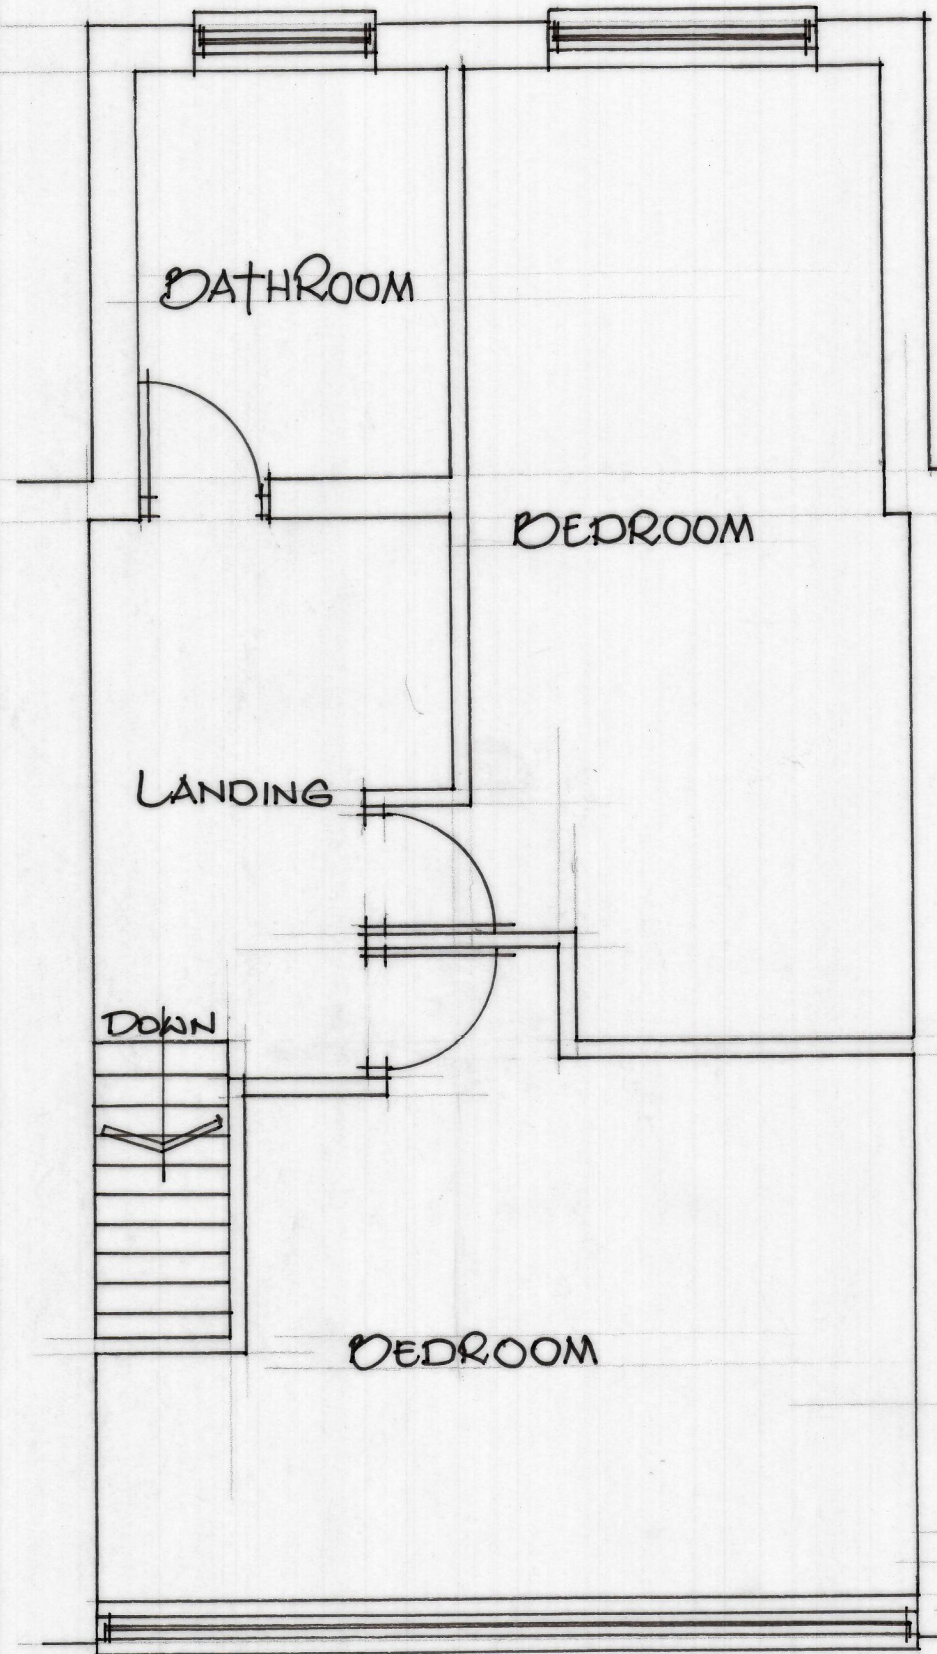

first