This Drawing Is Copyright and must not be reproduced without written permission.
DO NOT SCALE - If In doubt ask.
All Levels & Dimensions to be checked on site

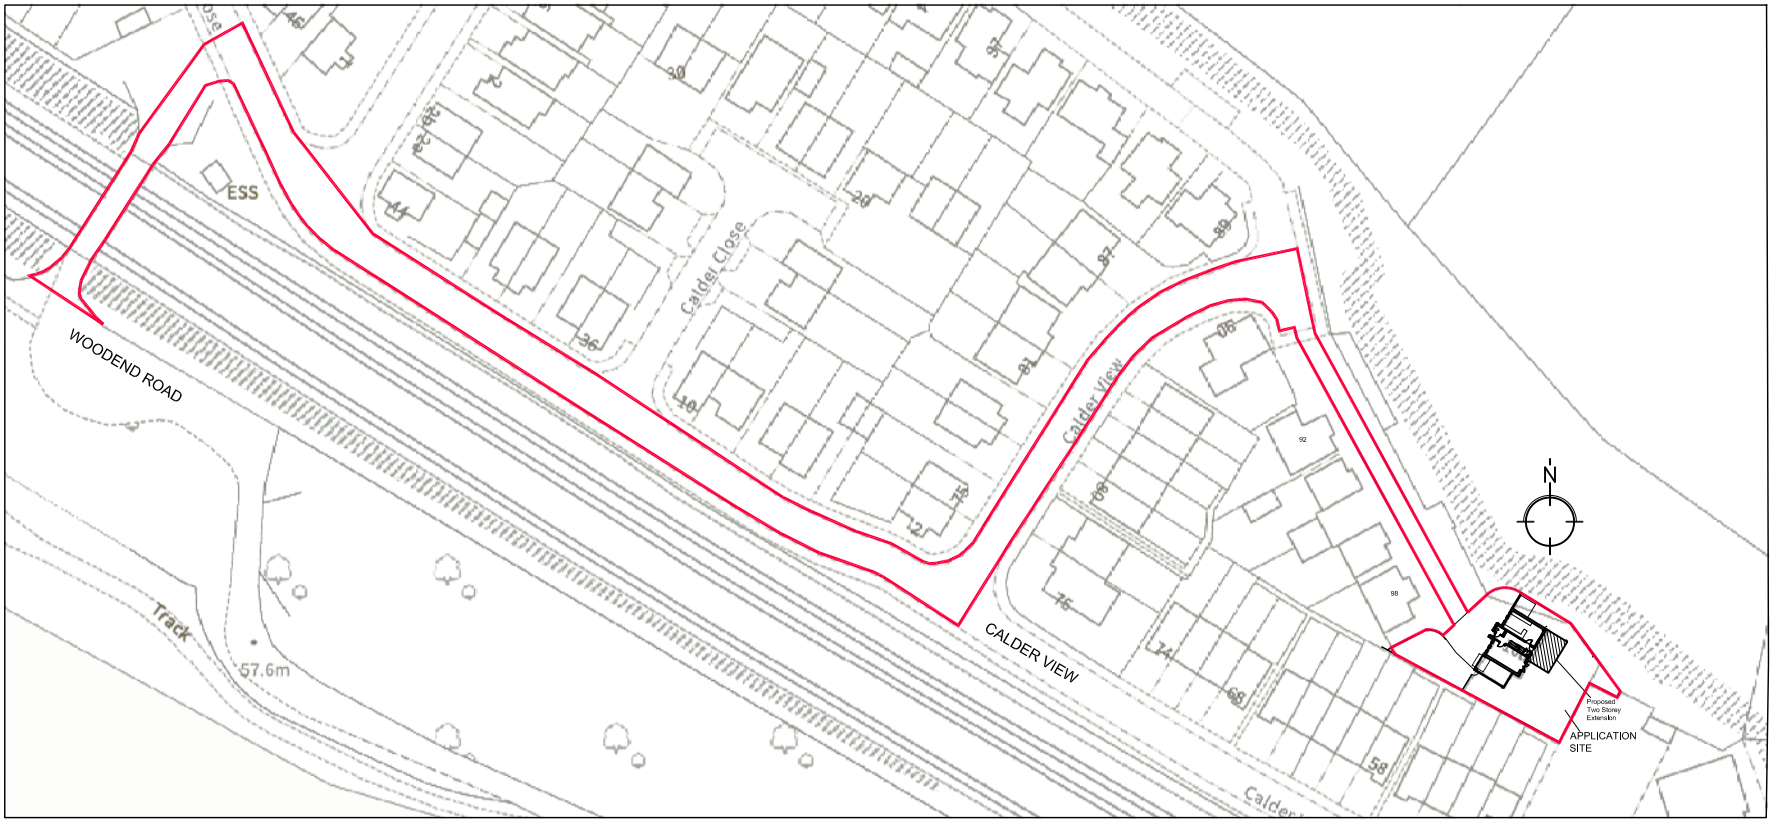

MARK	DATE	REVISION

FORWARD PLANNING & DESIGN LTD
566 Heaton Road
Heaton
Bradford
BD9 4DQ
West Yorkshire
Tel/Fax: 01274 821143
Mobile: 07813 953886
Email: jeholmes@blueyonder.co.uk

CLIENT
Mr B Asquith

PROJECT
Proposed 2 Storey Rear Extension at
100 Calder View, Lower Horton, Mirfield, WF14 8JD

DWG TITLE
Location Plan as Existing

RevB 15-04-24 Red Line Boundary further amended at Planning request.

RevA 12-04-24 Red Line Boundary amended at Planning request.

DATE	Mar 24	DRAWN BY	JEH	DRAWING NO.	A	B
SCALE	1:1250@A4	CHECKED BY		1620/01		