This Drawing is Copyright and must not be reproduced without written permission.
DO NOT SCALE - if in doubt ask.
All Levels & Dimensions to be checked on site

East Elevation (Rear)

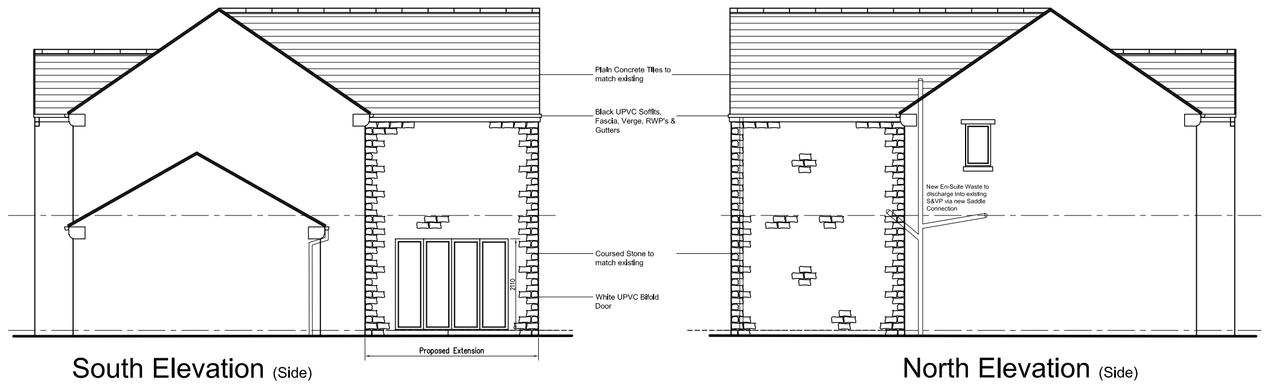

South Elevation (Side)

North Elevation (Side)

Elevations Scale 1:100

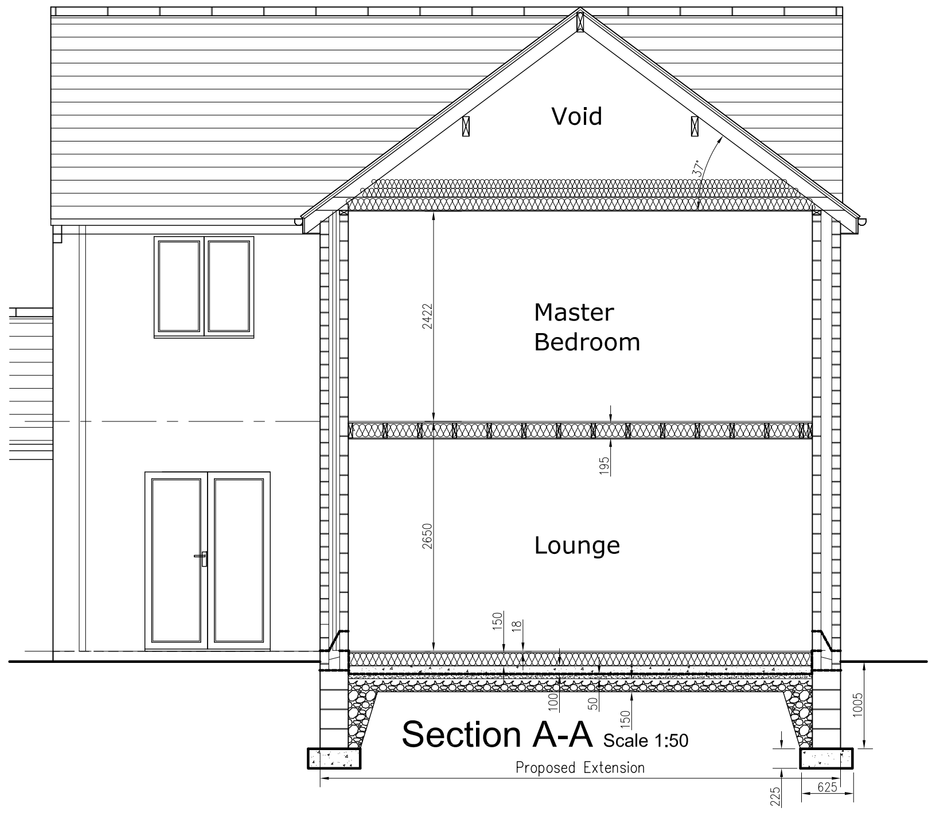

Section A-A Scale 1:50

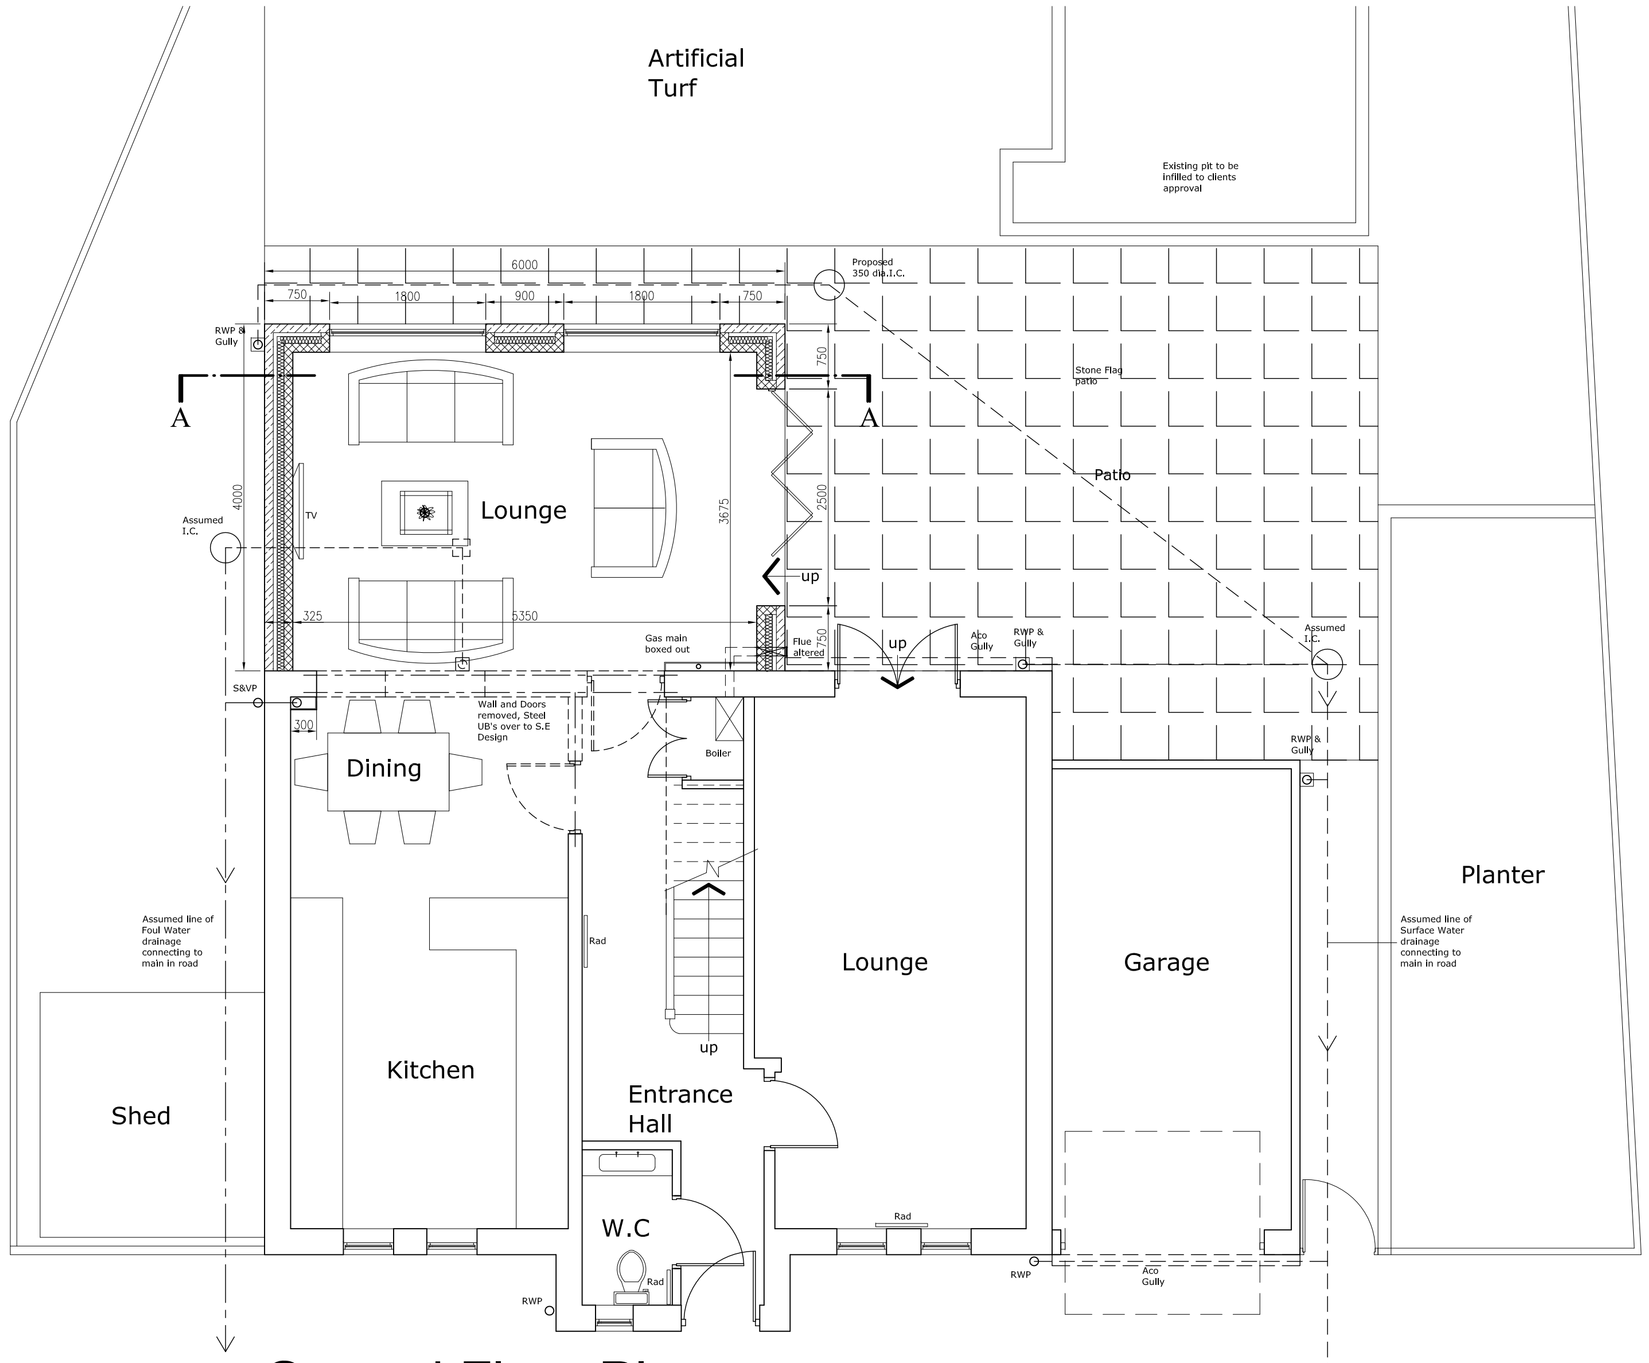

Ground Floor Plan
Floor Plans Scale 1:50

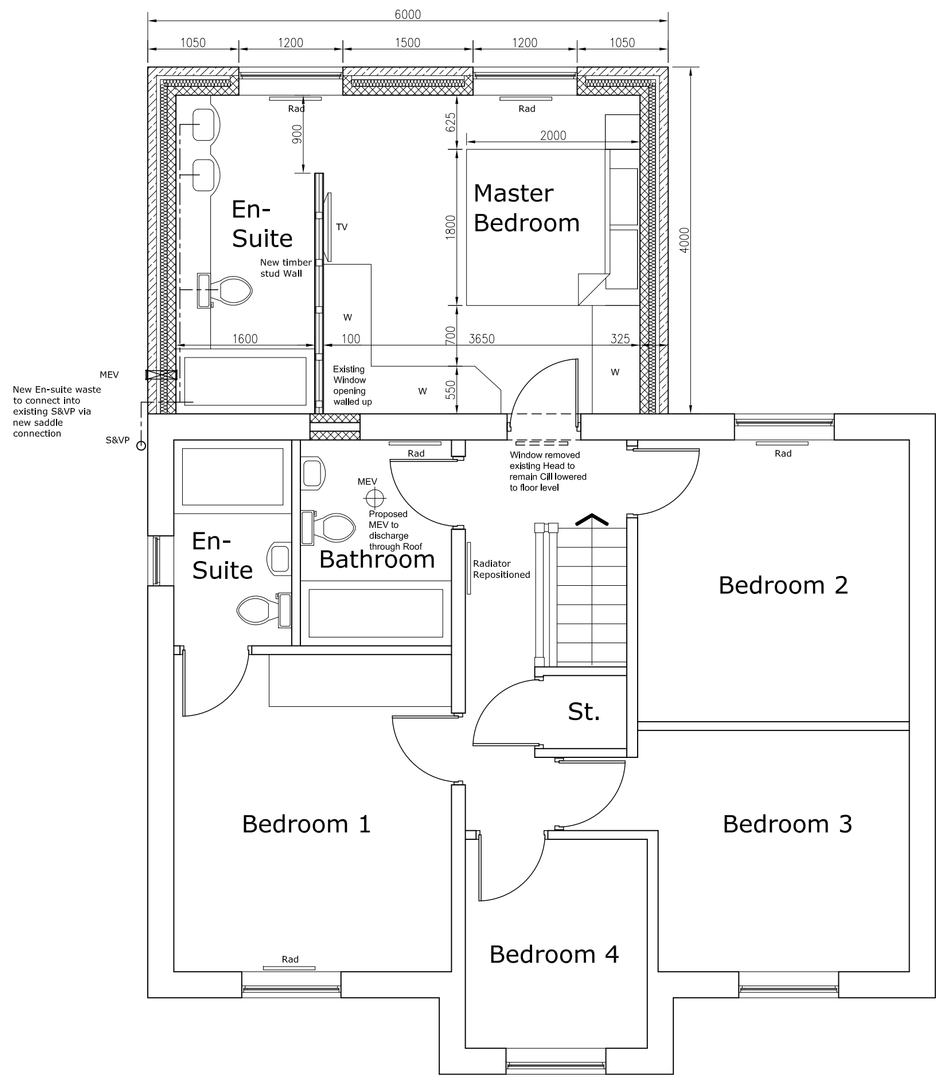

First Floor Plan

RevA 09-05-24 1st Floor of Extension amended to Stone to match existing at Clients request.

MARK	DATE	REVISION

FORWARD PLANNING & DESIGN LTD
566 Heaton Road
Heaton
Bradford
BD9 4DQ
West Yorkshire
Tel/Fax: 01274 821143
Mobile: 07813 953886
Email: jeholmes@blueyonder.co.uk

CLIENT
Mr B Asquith

PROJECT
Proposed 2 Storey Rear Extension at 100 Calder View, Lower Horton, Mirfield, WF14 8JD

DWG TITLE
Plans & Elevations as Proposed

DATE Mar 24	DRAWN BY JEH	DRAWING NO.	A
SCALE 1:50 @A1	CHECKED BY	1620/03	