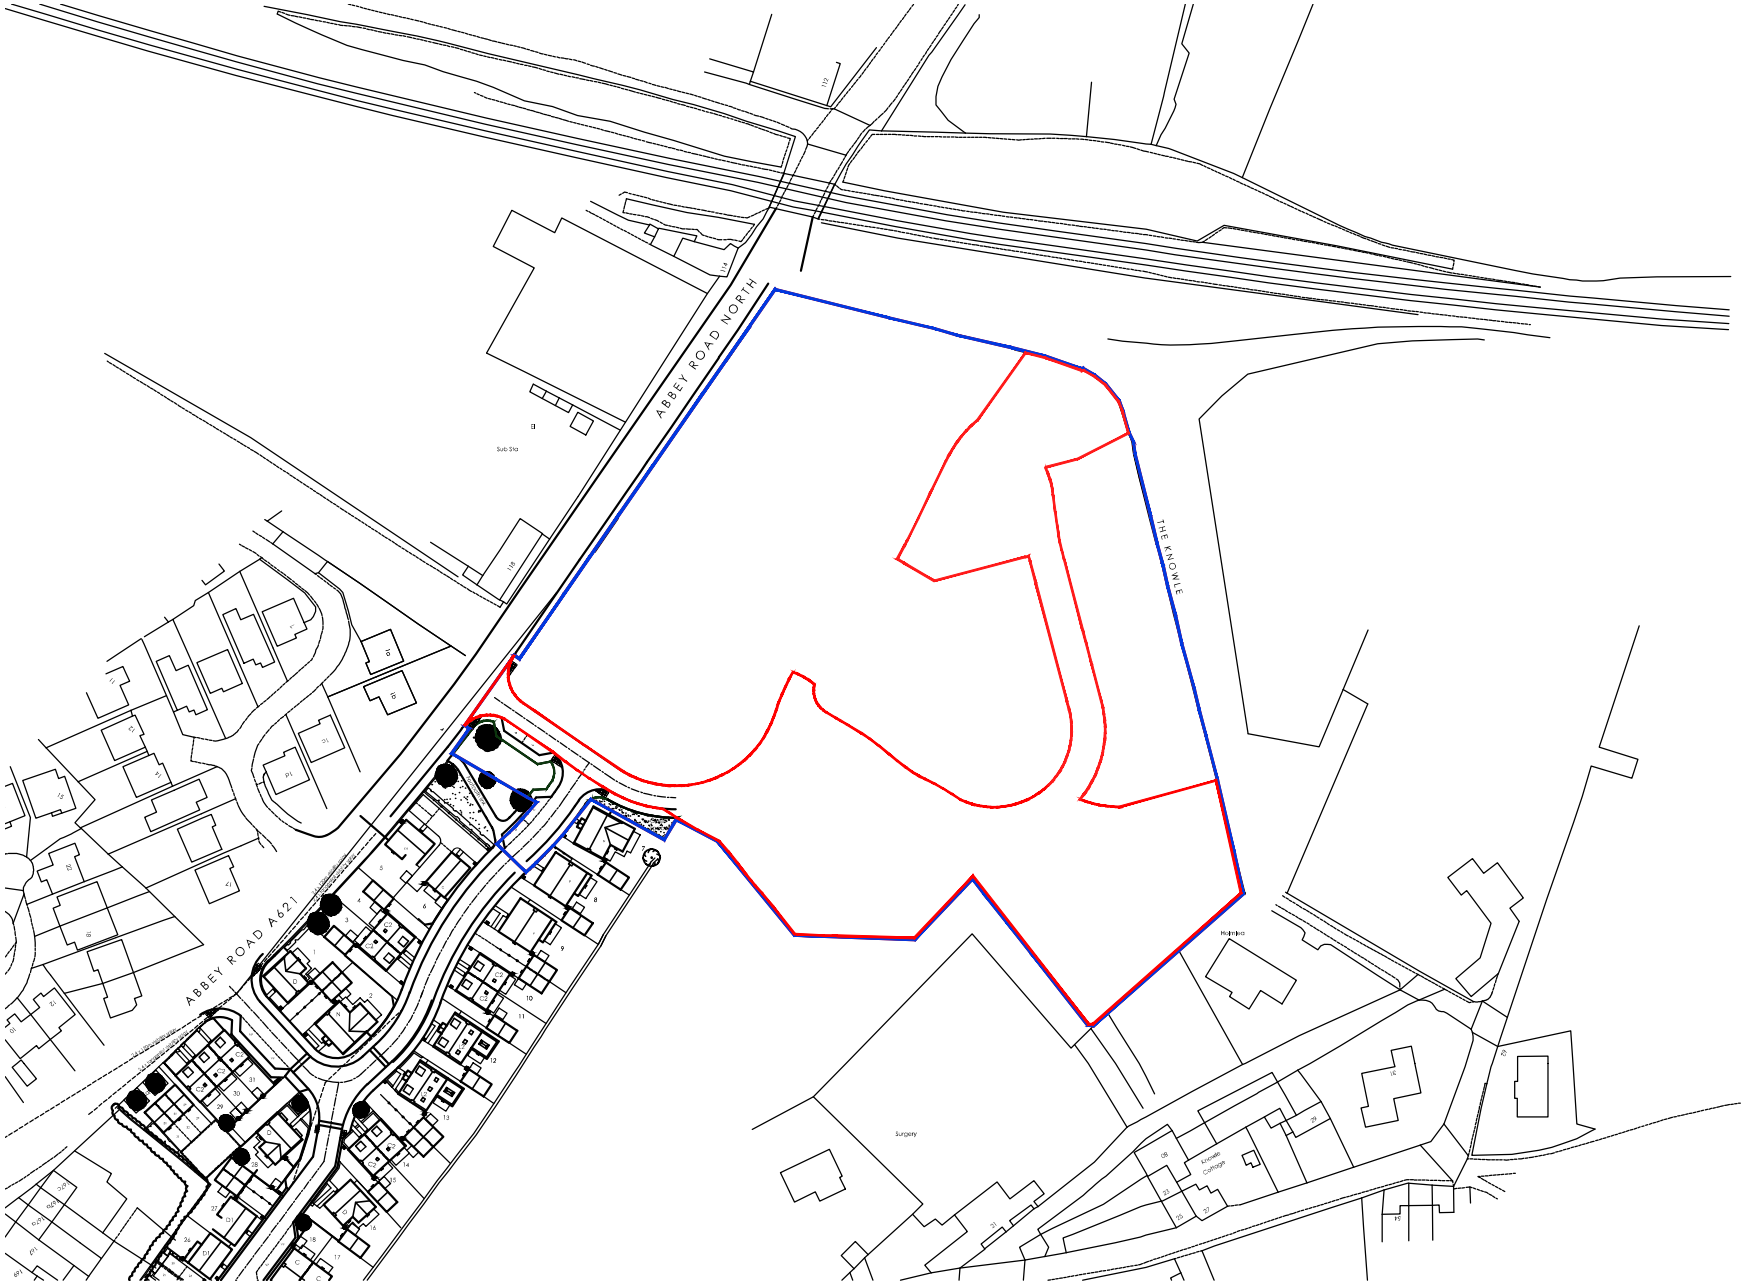

n

P3	Updated as clients amends	11/02/26	MT	
P2	Minor amends	28/03/24	KL	KL
P1	Issued for planning	28/03/24	KL	KL

	Revision	Date	By	Chk

Date: 28/03/2024 Checked by: KL

Drawn by: KL Scale @ A3: 1:1250

All dimensions to be verified on site, and the Architect informed of any discrepancy. All drawings and specifications should be read in conjunction with the Health and Safety Plan; all conflicts should be reported to the appointed Principal Designer.

Do not scale from this drawing.

This drawing is the copyright of Bowman Riley Architects Limited. ©

Sheet Name: Site location plan

Purpose of issue: Planning Status:

Yorkshire Country Properties
Phase 2
Abbey Road, Shepley

Project No: 8834 Revision: P3

Drawing No: 8834-BOW-A0-ZZ-DR-A-1001

BOWMANRILEY
ARCHITECTS • BUILDING CONSULTANTS • INTERIORS

0 10m 20m 30m 40m 50m
SCALE BAR

p:\architectural\residential\8834 - abbey road, shepley\8834 - 03 cad\0000 existing, presentation, planning\ss\8834-bow-a0-zz-m2-a-0108-site plan.dwg