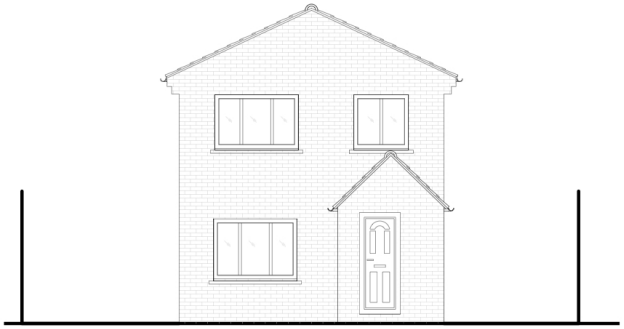

Existing Front Elevation

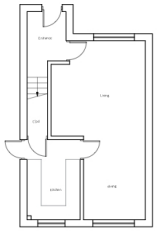

Existing Ground Floor Plan

Existing Side Elevation

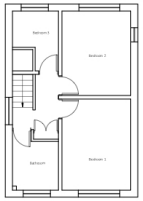

Existing First Floor Plan

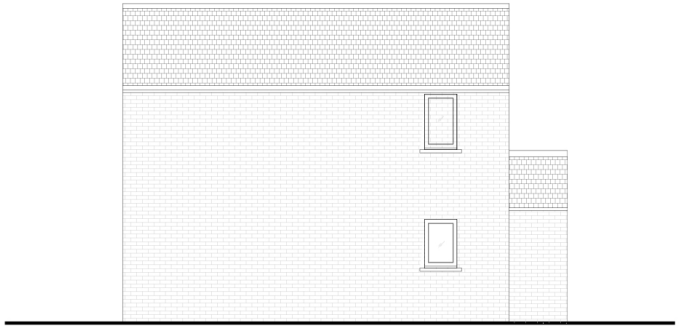

Existing Side Elevation

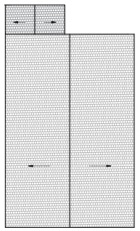

Existing Roof Plan

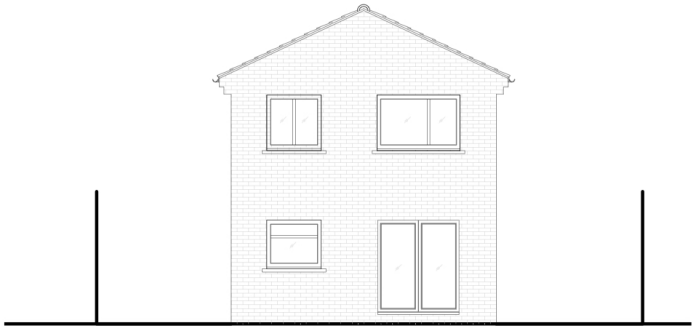

Exisitng Rear Elevation

1. Do not scale this drawing
2. Drawing to be used for the status indicated only
3. All dimensions and setting out shall be checked and confirmed and any discrepancies to be reported to the Architect prior to commencement of any work
4. All work and materials to be in accordance with current statutory legislation, relevant codes of practice and British Standards
5. Drawing to be read in accordance with relevant consultants and sub-contractors drawings and specifications
6. This drawing is the property of dag Architects Ltd and is not to be used in whole or in part without written consent

0 0.5 1 2 3 4 5 10m

scale 1:100

key plan:
NTS

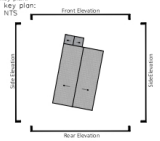

no.	revision	date

project:
2 Green Gardens Golcar
Huddersfield HD7 4D

title:
Existing Plans and Elevations

client:
Private Client

drawing status:
Planning

scale:	sheet:	date:	drawing no.:	rev:
1:100	A1	February 2024	011 - EX - 01	—

Dempsey + **Gannon**