Proposed Front Elevation

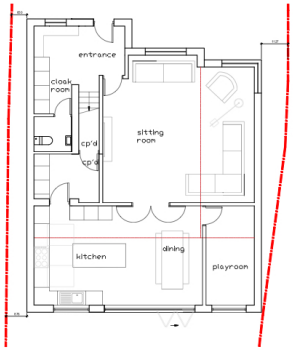

Proposed Ground Floor Plan

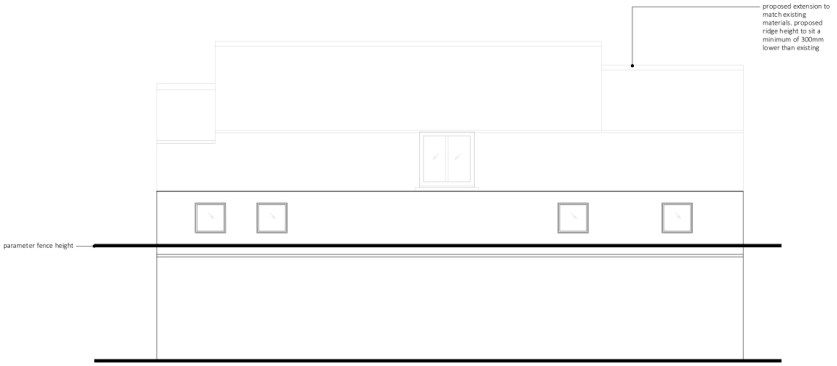

Proposed Side Elevation

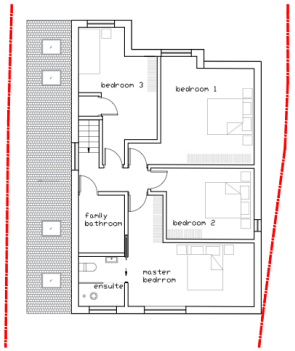

Proposed First Floor Plan

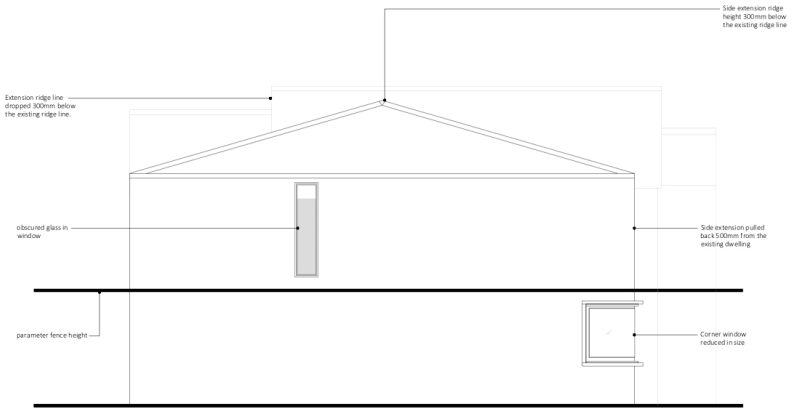

Proposed Side Elevation

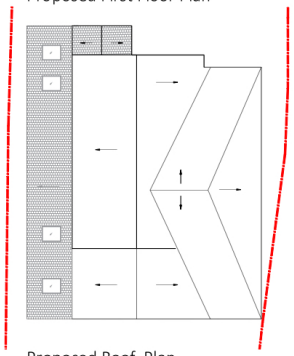

Proposed Roof Plan

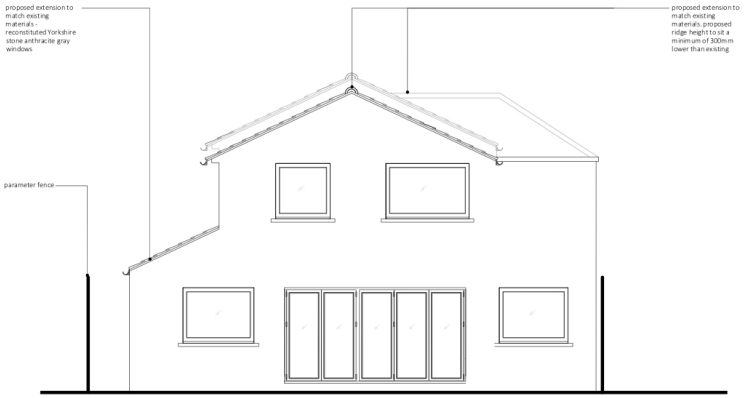

Proposed Rear Elevation

1. Do not scale this drawing
2. Drawing to be used for the status indicated only
3. All dimensions and setting out shall be checked and confirmed and any discrepancies to be reported to the Architect prior to commencement of any work
4. All work and materials to be in accordance with current statutory legislation, relevant codes of practice and British Standards
5. Drawing to be read in accordance with relevant consultants and sub-contractors drawings and specifications
6. This drawing is the property of dag Architects Ltd and is not to be used in whole or in part without written consent

0 0.5 1 2 3 4 5 10m

scale 1:100

key plan:
key plan:
NTS

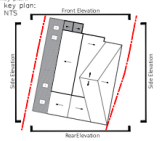

no.	revision	date

project:
22 Goldcrest Court
Netherton
HD4 7LN

title:
Proposed Plans and Elevations

client:
Private Client

drawing status:
Planning

scale:	sheet:	date:	drawing no.:	rev:
1:50	A1	February 2024	011 - PL - 02	—

Dempsey + Gannon