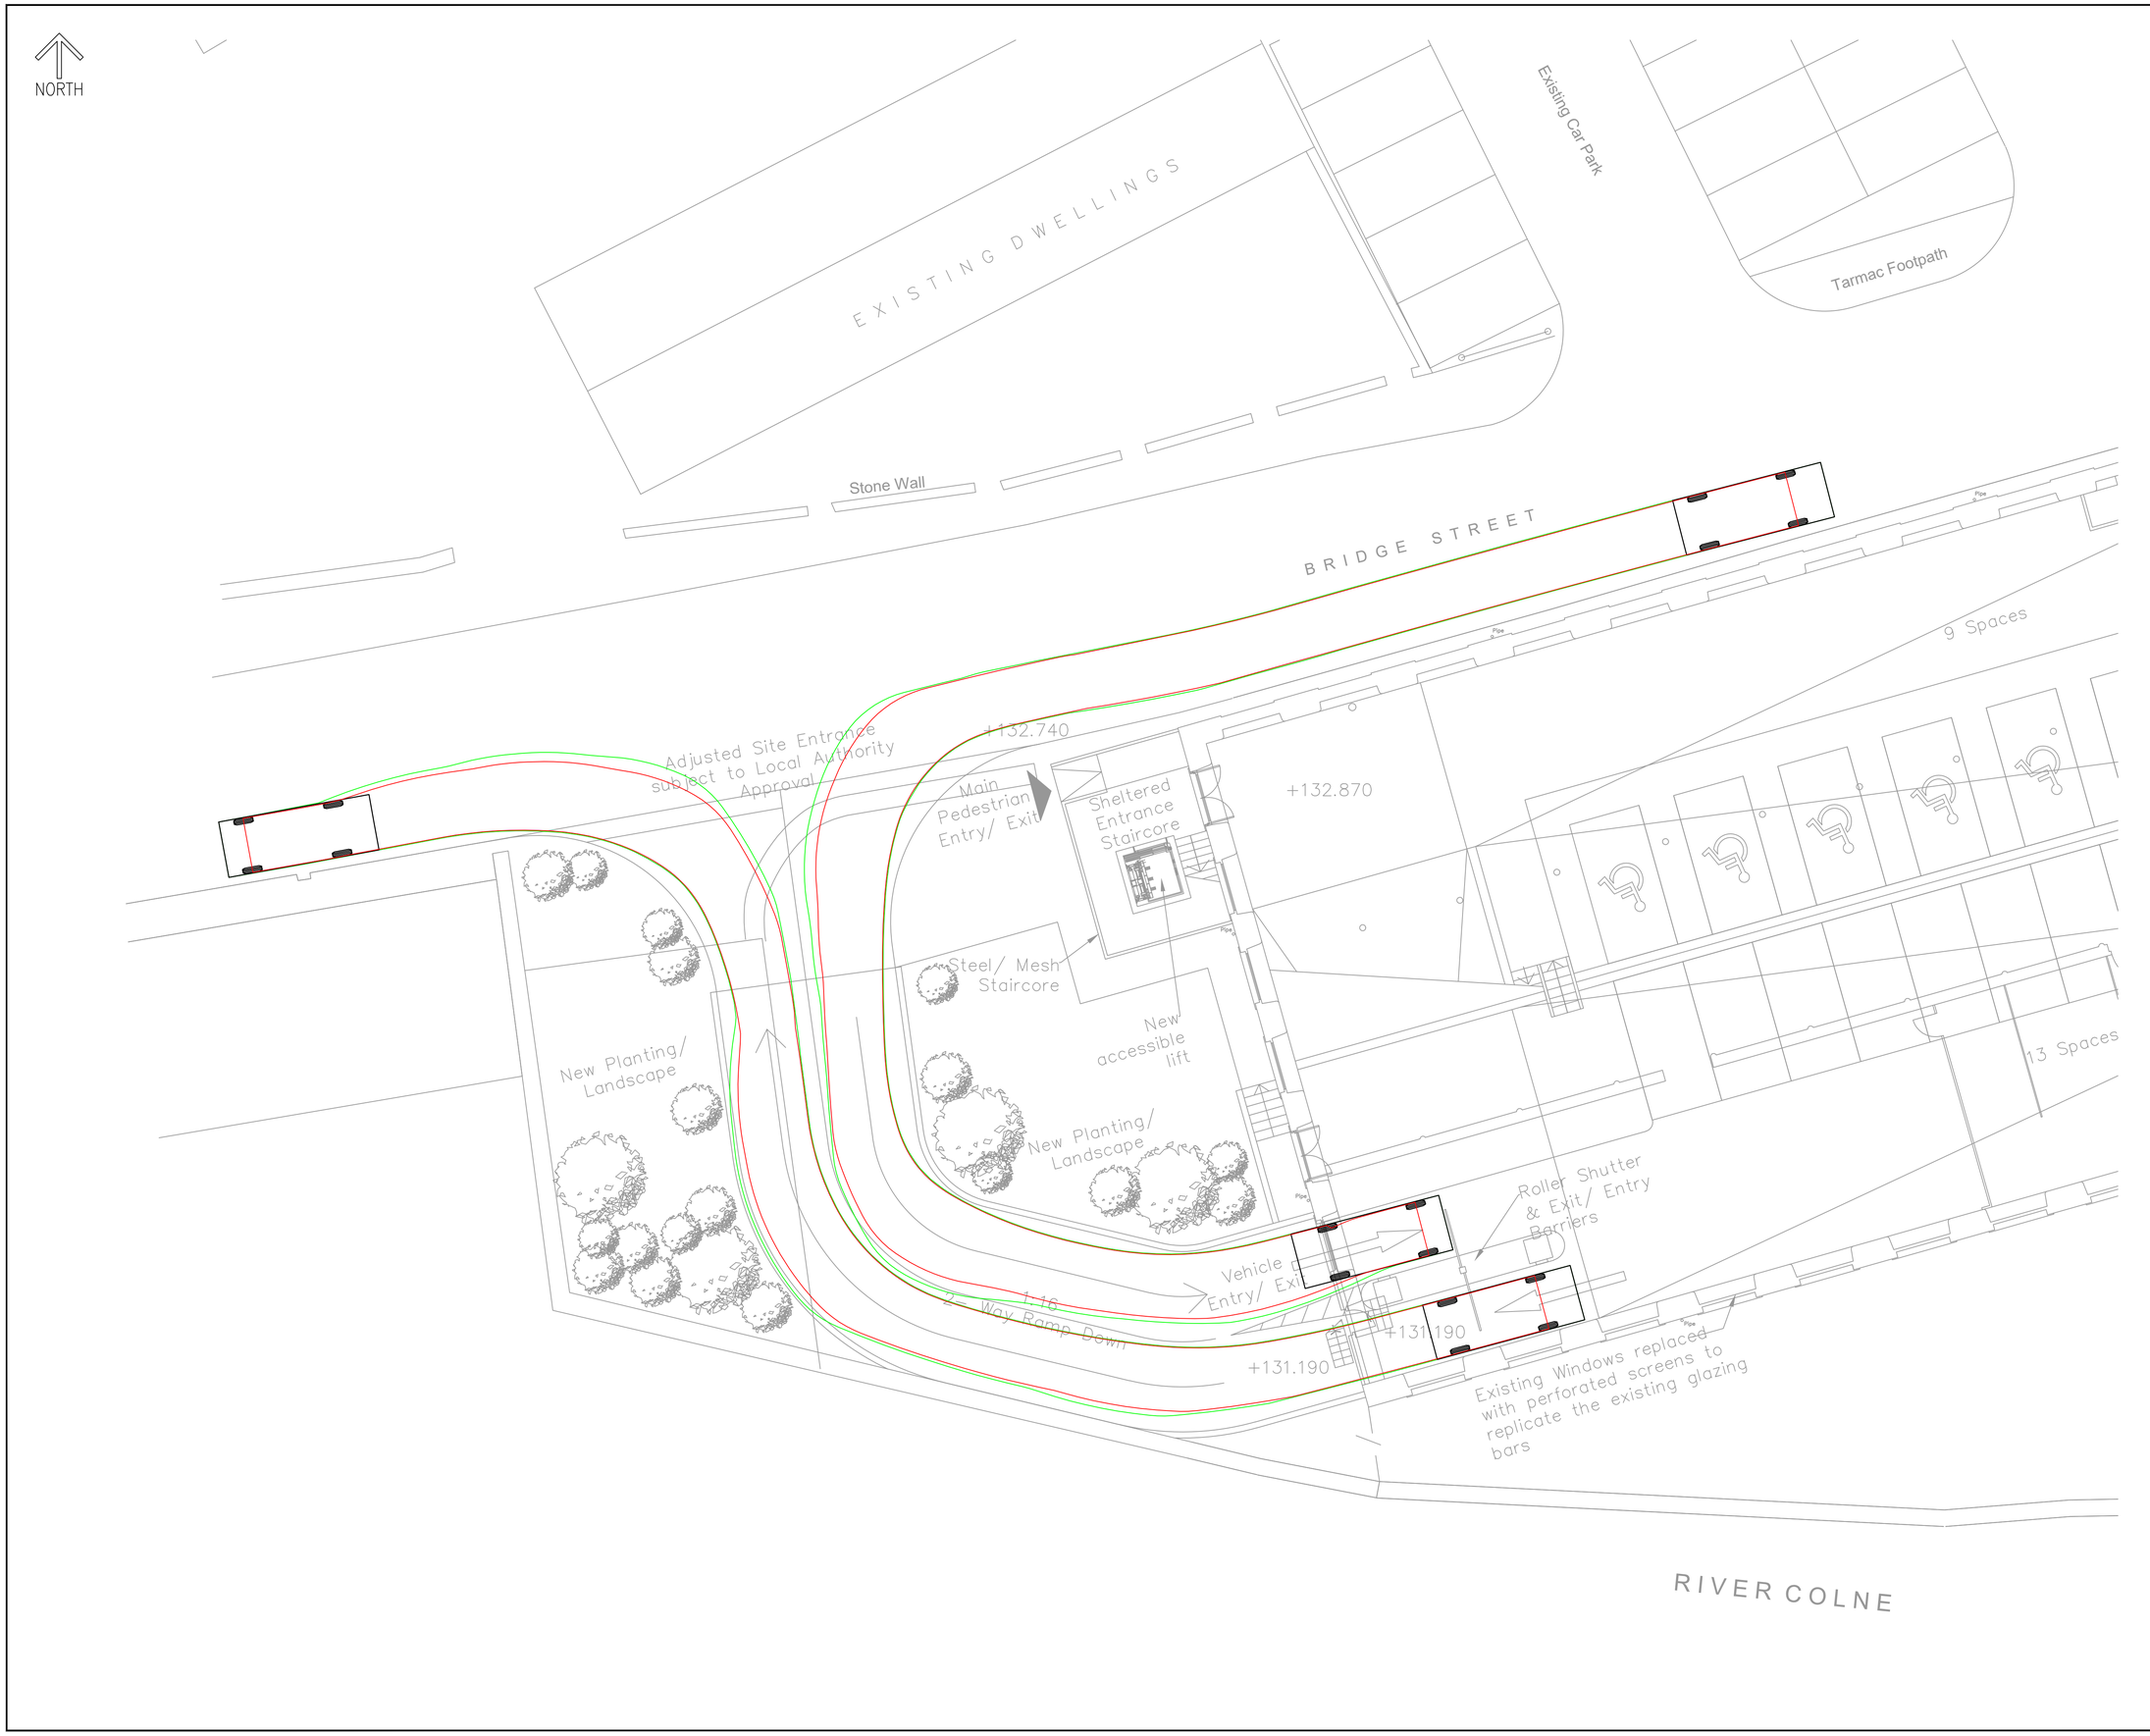

DO NOT SCALE

DESIGNERS HAZARD IDENTIFICATION

IT IS ASSUMED THAT ALL WORKS WILL BE UNDERTAKEN BY A COMPETENT CONTRACTOR WORKING, WHERE APPROPRIATE, TO AN APPROVED METHOD STATEMENT. IN ADDITION TO THE HAZARDS TYPICALLY ASSOCIATED WITH THE TYPES OF CONSTRUCTION DETAILED ON THIS DRAWING, ANY KNOWN ABNORMAL HAZARDS SPECIFIC TO THIS SCHEME HAVE BEEN IDENTIFIED.

ABNORMAL HAZARD REFERENCE

NOTES:

1. DO NOT SCALE FROM THIS DRAWING.
2. THIS DRAWING IS TO BE REPRODUCED IN COLOUR.
3. IF ANY DISCREPANCIES ARE FOUND, PLEASE INFORM DUDLEYS CONSULTING ENGINEERS.

Large Car (2006)	
Overall Length	5.079m
Overall Width	1.872m
Overall Body Height	1.525m
Min Body Ground Clearance	0.310m
Max Track Width	1.831m
Lock to lock time	4.00s
Kerb to Kerb Turning Radius	5.900m

DATE	REVISION DESCRIPTION	BY	CHK.	REV.
01.08.23	PRELIMINARY ISSUE	JA	KSL	P01

dudleys
Structural & Civil Consultants
Tithe House
35 Town Street
Leeds, LS18 5LJ
0113 258 3611
info@dudleys.co.uk

PROJECT
GLOBE MILLS 2
BRIDGE STREET SLAITHWAITE

TITLE
BRIDGE STREET
VEHICLE TRACKING

SCALE	PAPER	STATUS
1:100	A1	PRELIMINARY

DRAWING NO.	REV.
21496-DCE-XX-XX-D-C-152	P01