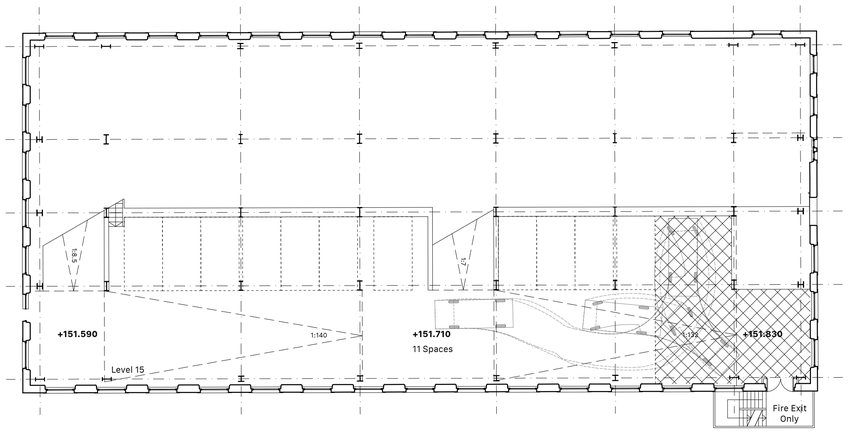

Level 15 Plan
1:200

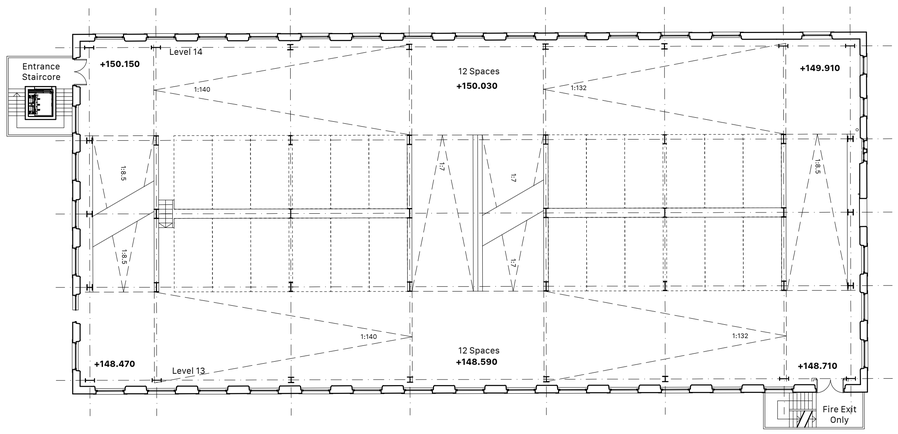

Level 13 & 14 Plan
1:200

Copyright Halliday Clark Limited©

The details shown on this drawing are confidential and the drawing is the exclusive property of Halliday Clark Limited. No use, copy or disclosure of the drawing may be made without our permission and it is to be returned to Halliday Clark Limited when required.
Halliday Clark Limited take no responsibility for the use of this drawing for any purpose other than for that which it was intended.
All dimensions are in millimeters unless stated otherwise.
All dimensions should be verified on site prior to commencement of works.
Do not scale from this drawing.
All works must be in accordance with British Standards, EC Standards, Health & Safety at work act & all other relevant regulations & Bye Laws.
Any discrepancies should be brought to the attention of Halliday Clark Limited.

NOTES

Drawing based on survey information provided by third party measured surveys. Any discrepancies to be reported to the architect.

Scale 1:200

0 2000 5000 10000 15000mm

Schedule of Accommodation

Level 1 - 13 EV Spaces
Level 2 - 8 Disabled Spaces
Level 3 - 12 Spaces
Level 4 - 10 Spaces (inc 4 Disabled & 6 EV Spaces)
Level 5 - 12 Spaces
Level 6 - 12 Spaces
Level 7 - 12 Spaces
Level 8 - 12 Spaces
Level 9 - 12 Spaces
Level 10 - 12 Spaces
Level 11 - 12 Spaces
Level 12 - 12 Spaces
Level 13 - 12 Spaces
Level 14 - 12 Spaces
Level 15 - 11 Spaces

Total - 174 Spaces
(inc 12 Dis. Spaces & 19 EV Spaces)

REVISION - DATE	DRWN	CHKD
B - 29.07.2024 Vehicle Tracking Added	JI	
A - 19.07.2024 Revised Following Highways Officer Comments	JI	
- May 2023 **INITIAL ISSUE**	JI	RJW

FOR APPROVAL

Globe 2
Bridge Street
Slaithwaite
Huddersfield HD7 5JN

FOR
Hartley Property Group

Proposed GA Plans
Parking Levels 13 - 15
Scale **1:200@A1**

HALLIDAY CLARK
ARCHITECTS

Halliday Clark Limited
1 Lower Railway Road
Ilkley LS29 8FL
T 01943 604 123
E info@hallidayclark.co.uk
W hallidayclark.co.uk

Dwg. No. **333.19(1-)007** Rev. **B**