

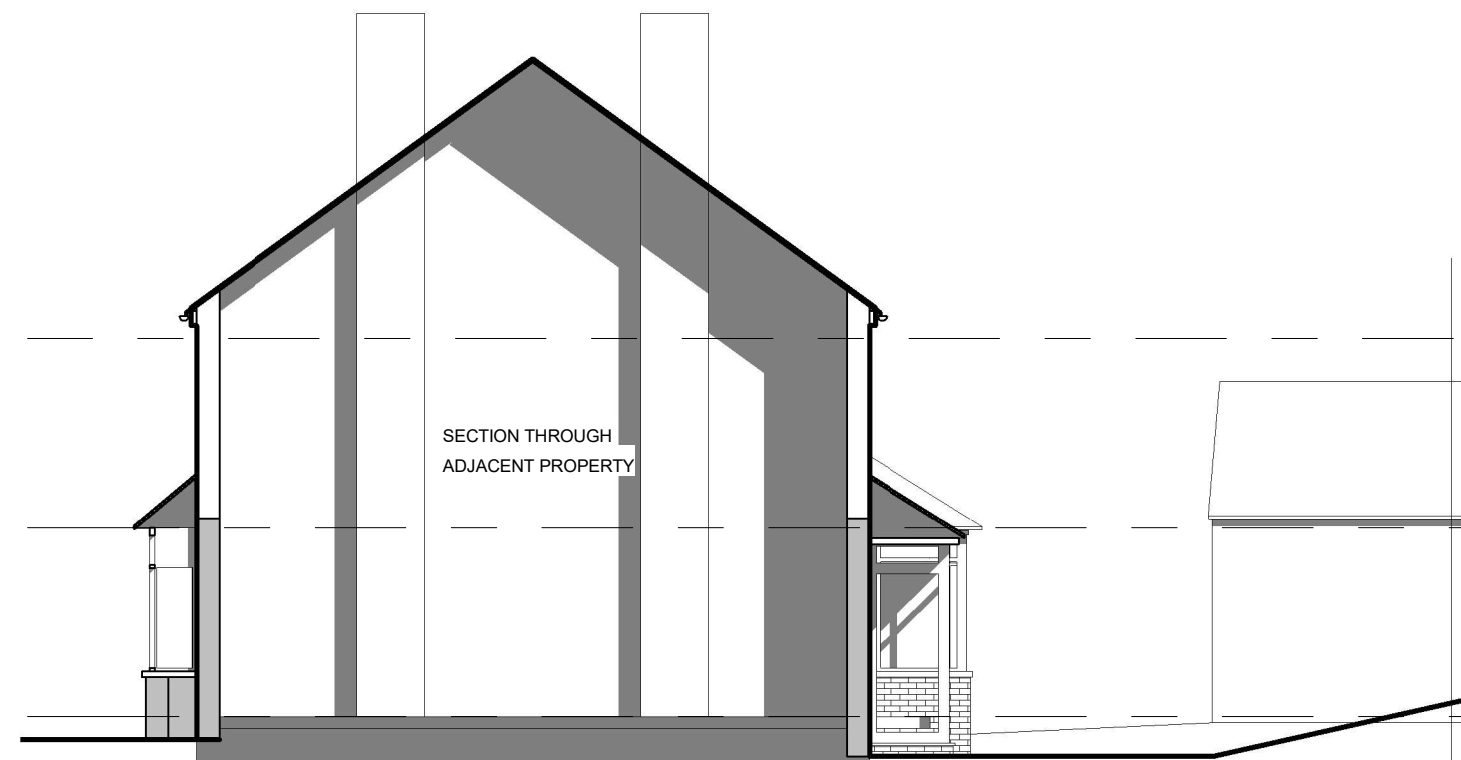


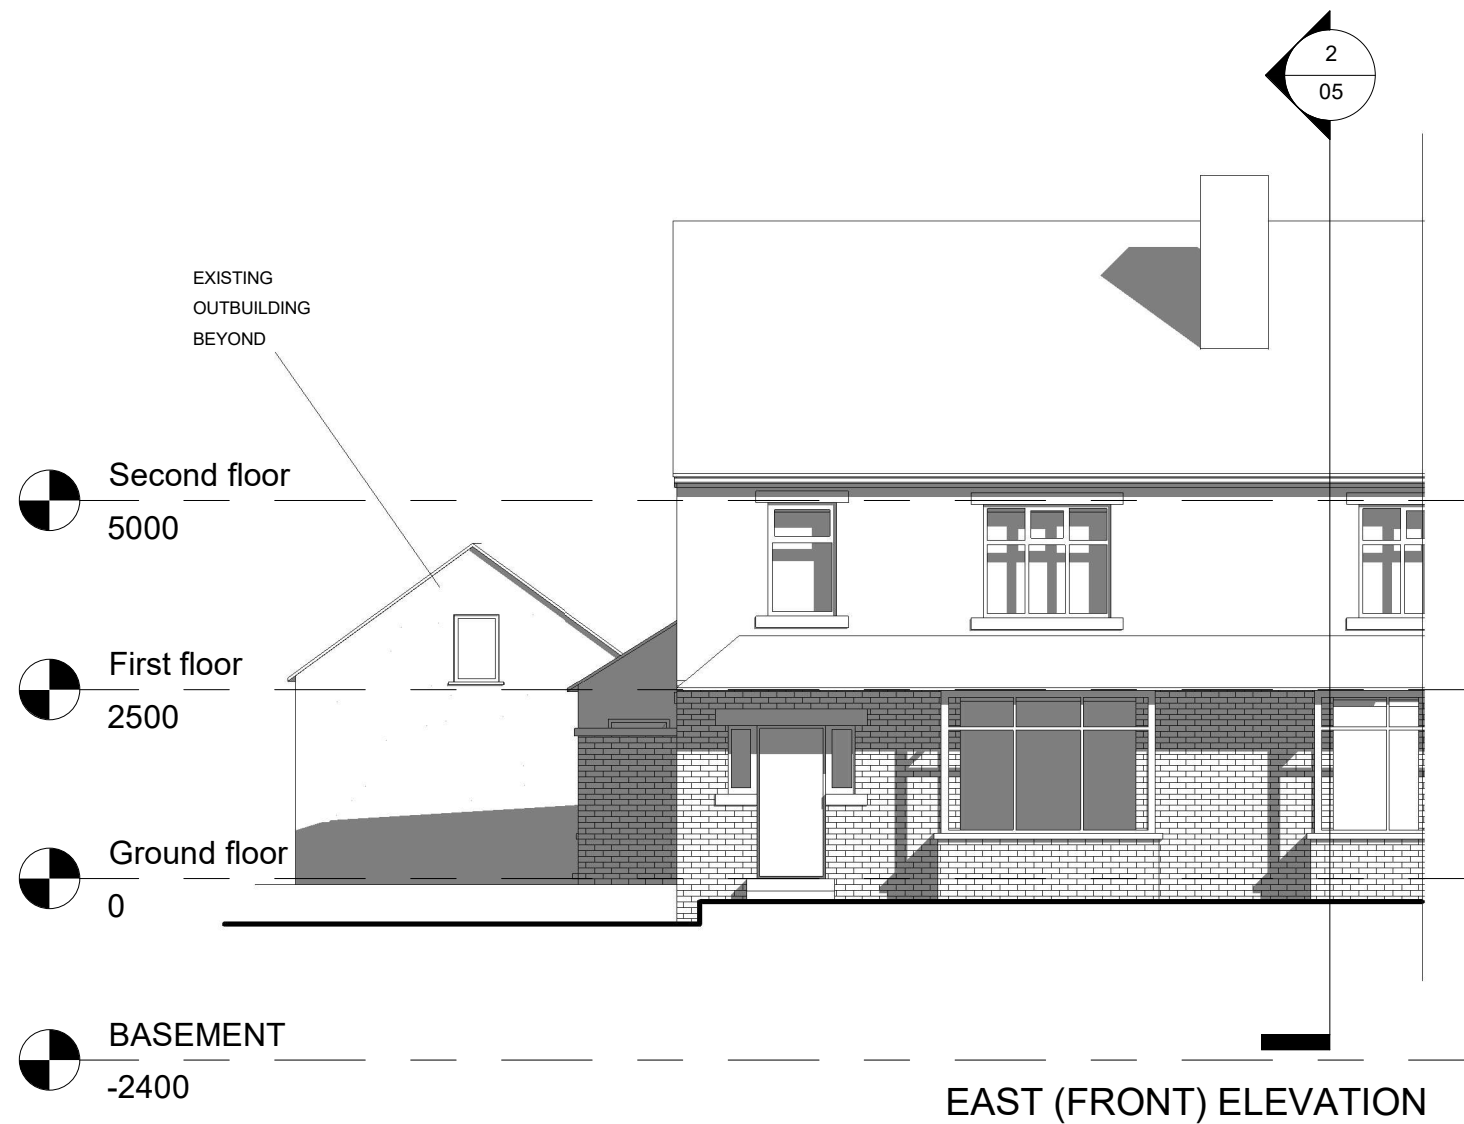

NORTH ELEVATION/SECTION

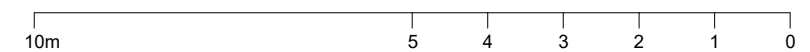

 PLANNING BY DESIGN FROM CONCEPT TO COMPLETION	Rev	587 Bradford Road BD12 7EJ	EXISTING EAST AND NORTH ELEVATIONS		
			Date	28.02.2024	Scale @ A3
			By	JL	1:100
			Drwg ref:	587BradfordRoadExistingEastAndNorthElevationsV2	
ALL DIMENSIONS TO BE VERIFIED ON SITE THIS DRAWING IS NOT FOR CONSTRUCTION			No.	05	