




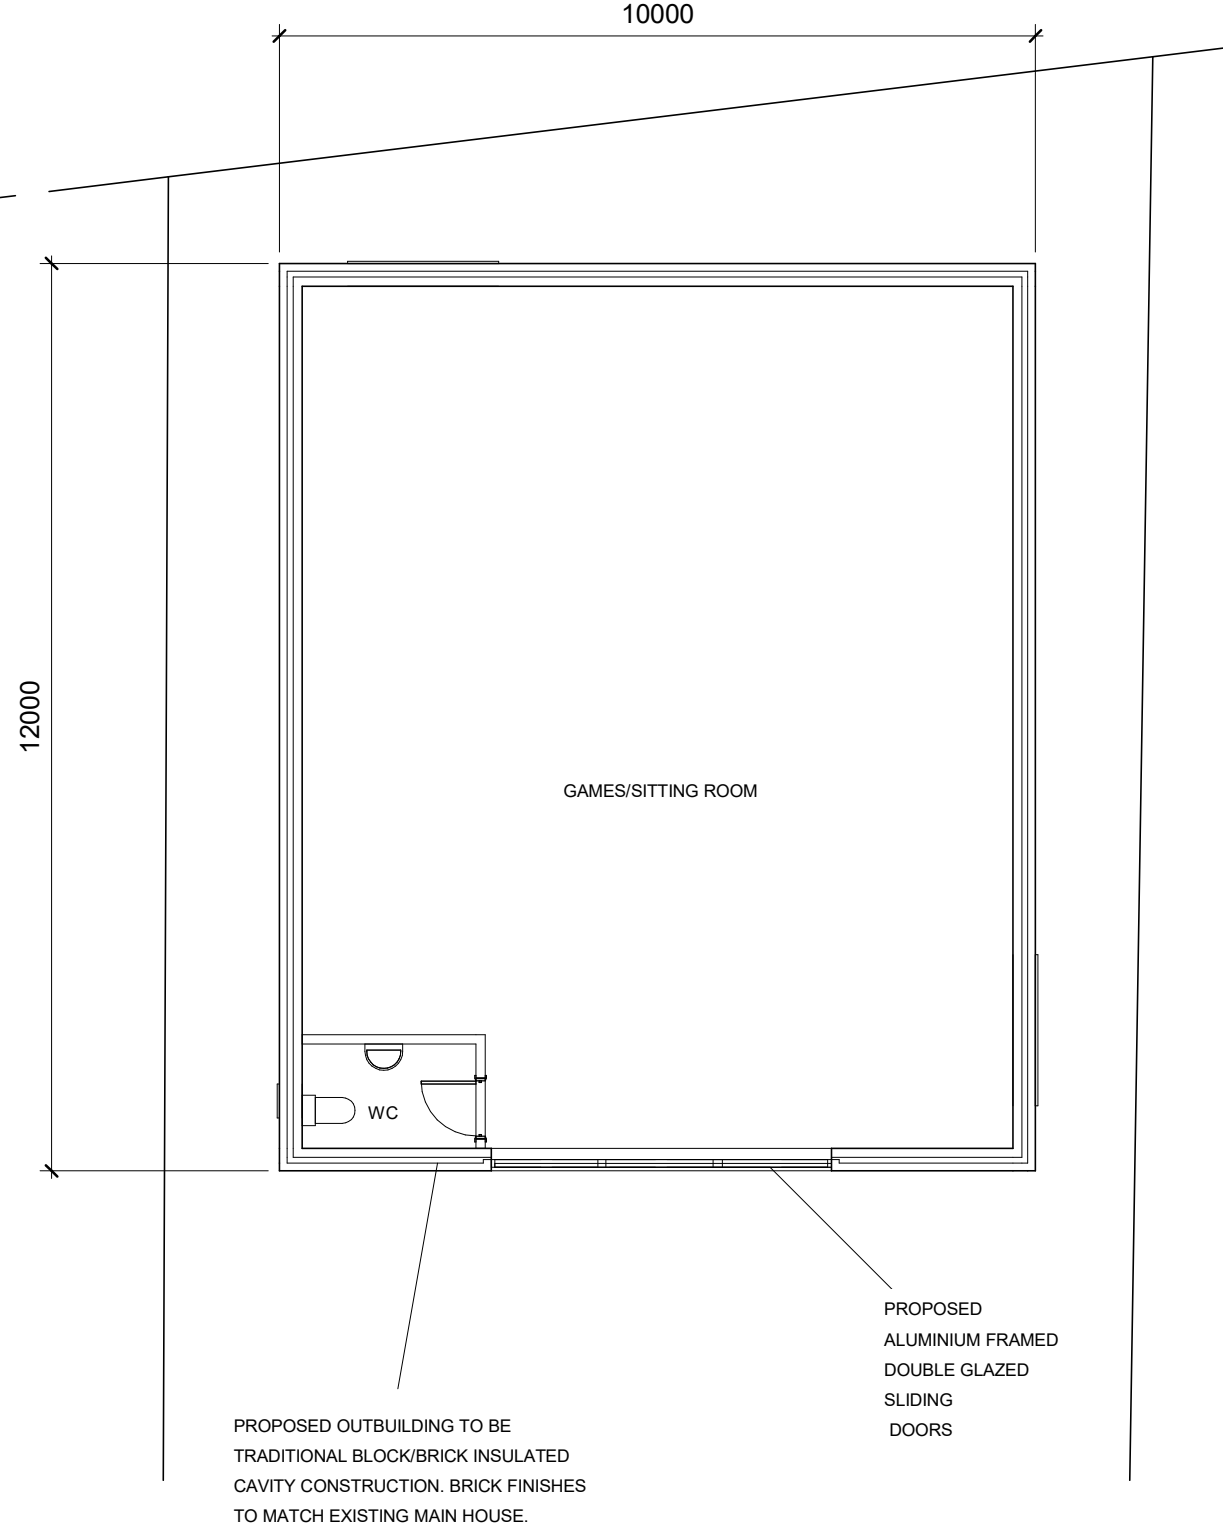

FLOOR PLAN

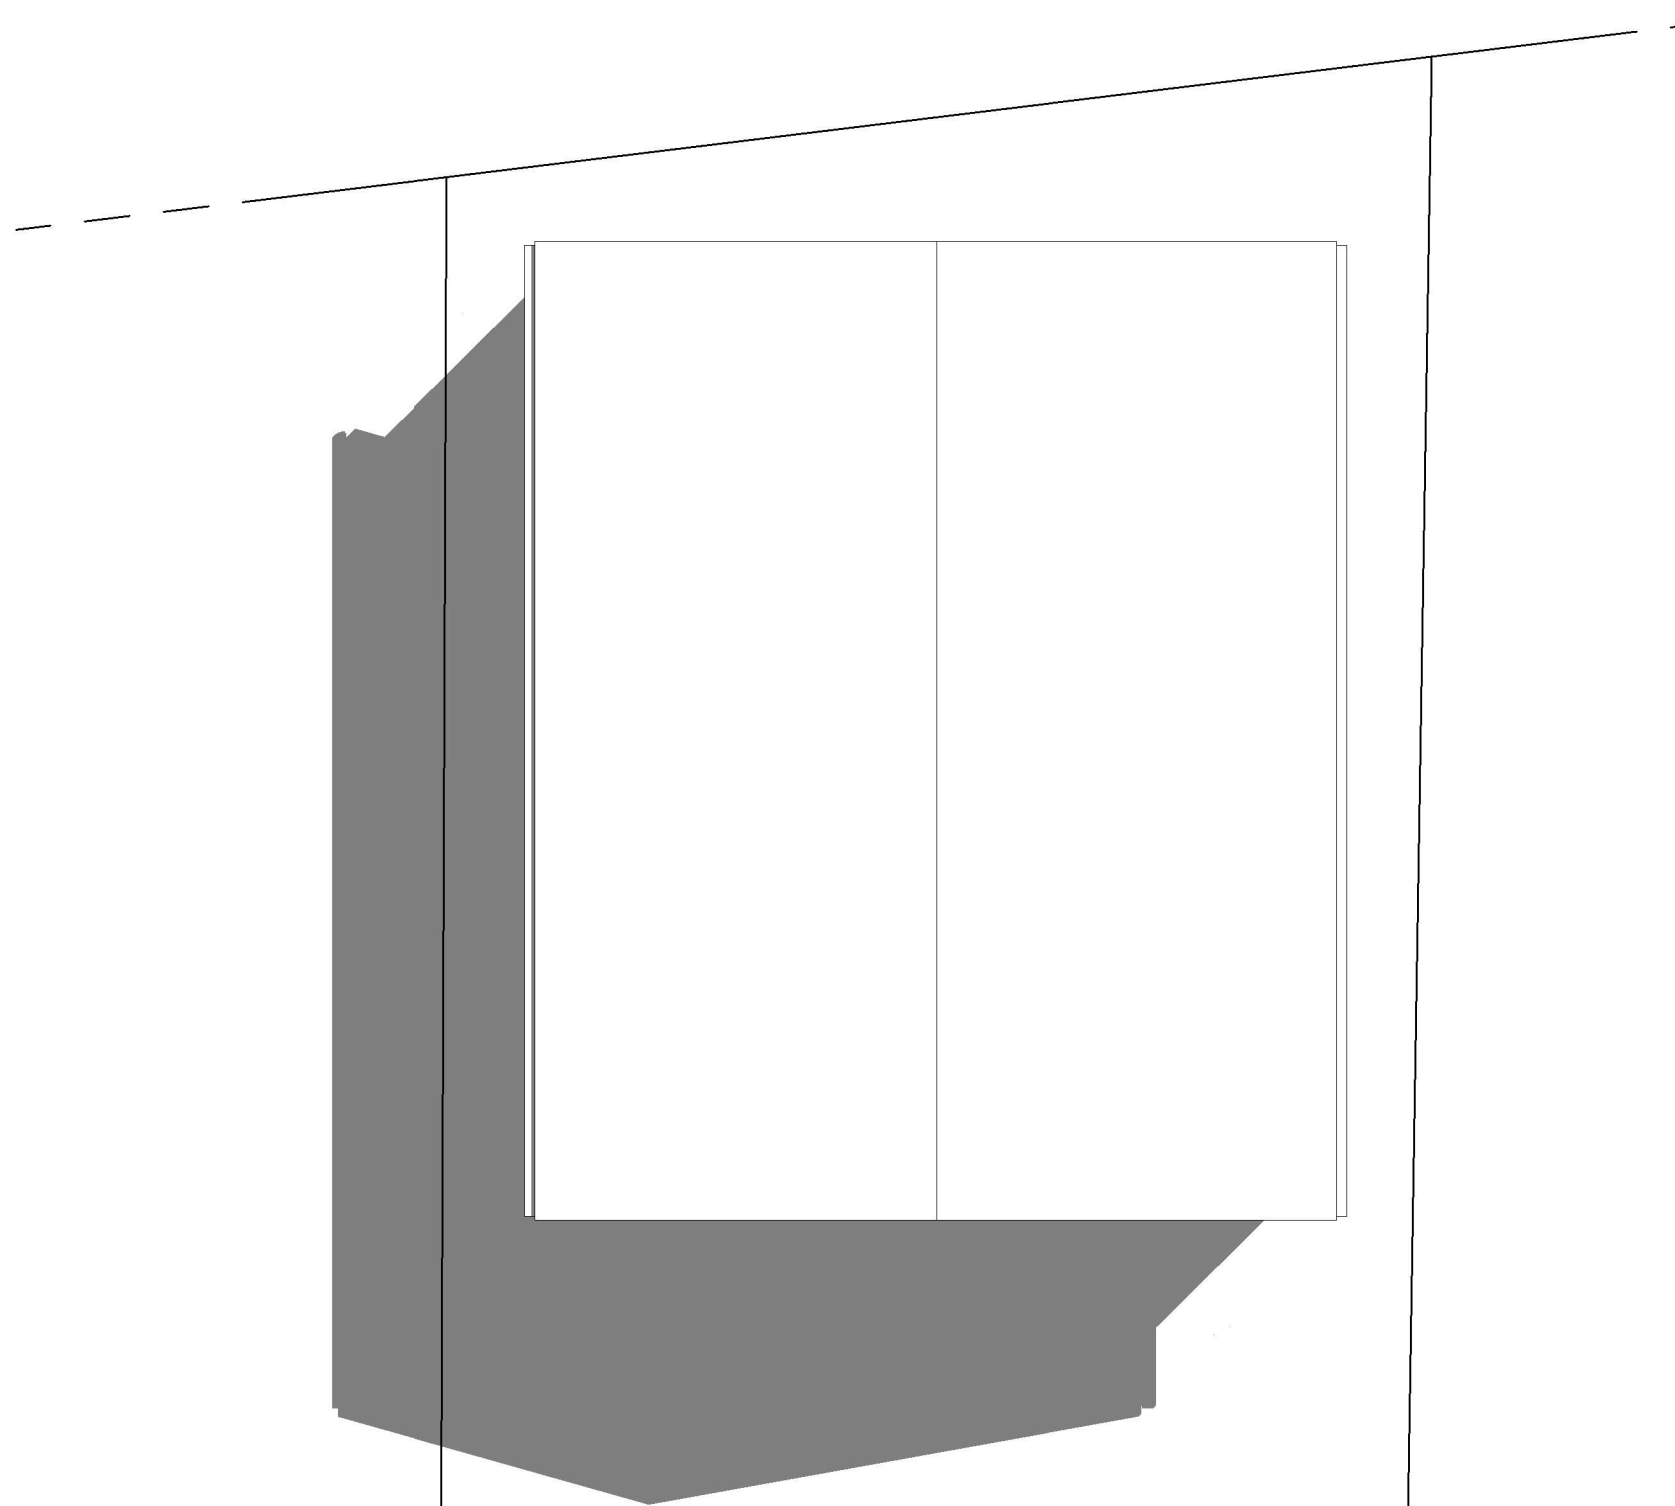

ROOF PLAN

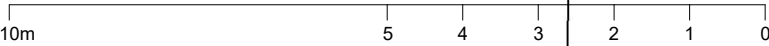

 PLANNING BY DESIGN FROM CONCEPT TO COMPLETION ALL DIMENSIONS TO BE VERIFIED ON SITE THIS DRAWING IS NOT FOR CONSTRUCTION	Rev	587 Bradford Road BD12 7EJ	OUTBUILDING PLAN AND ROOF PLAN		
			Date	28.02.2024	Scale @ A3
			By	JL	1:100
			Drwg ref:	587BradfordRoadOutbuildingPlanAndRoofPlanV2	
			No.	14	