


Proposed Plan View (With Boundary)

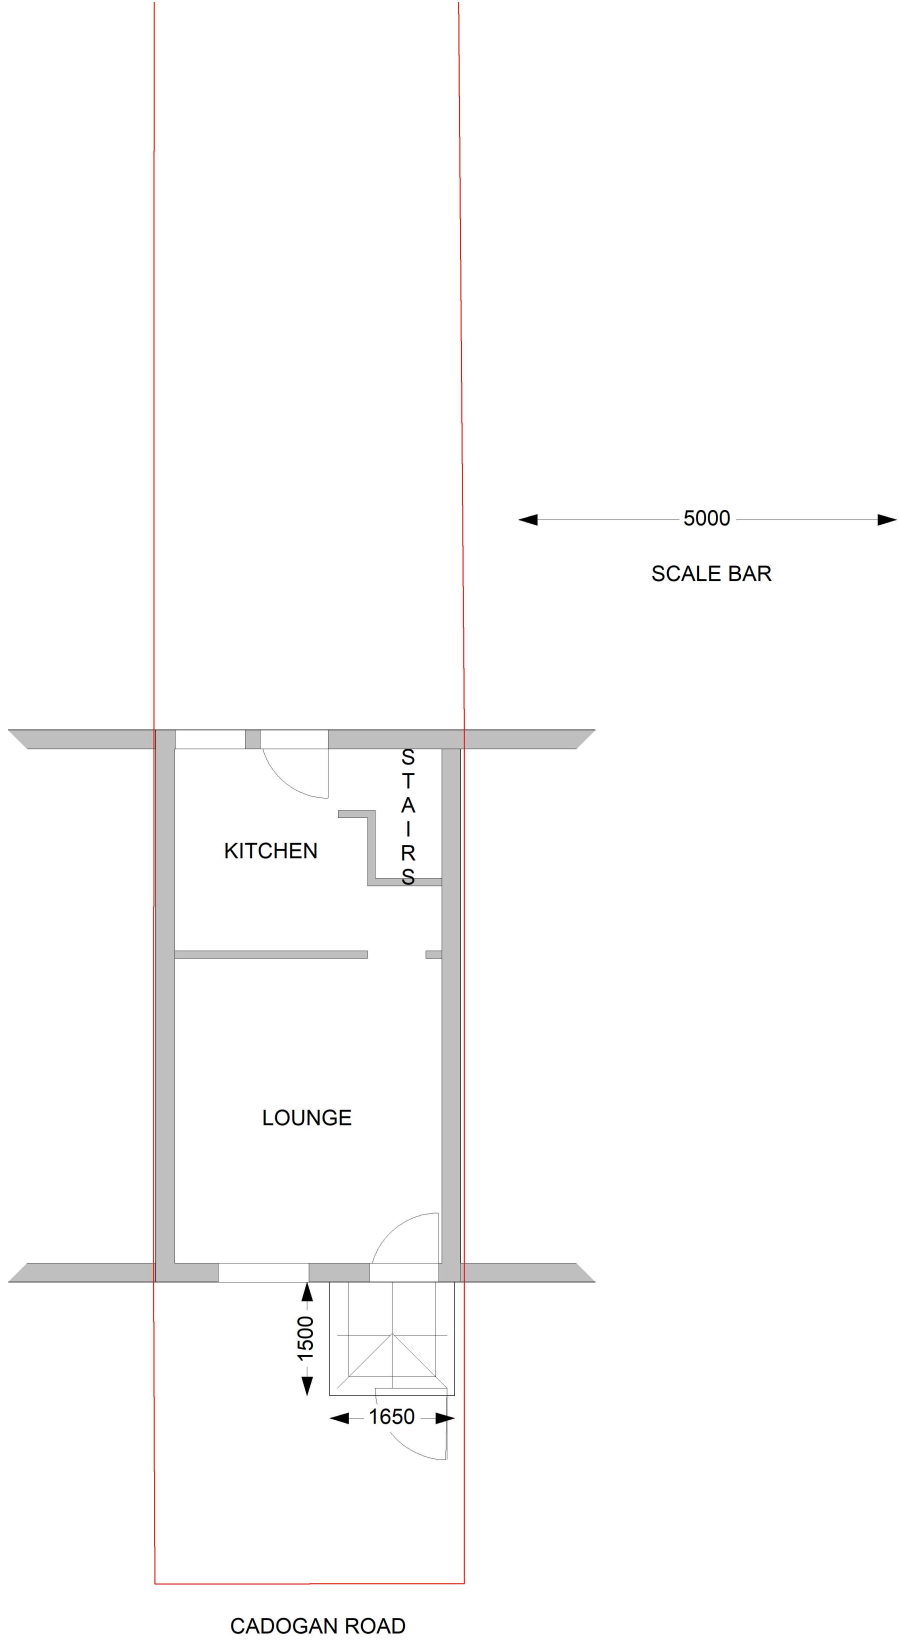

Proposed Site Address

WRIGHT 41527
3 CADOGAN ROAD
LINDLEY
HUDDERSFIELD
HD3 3HY

A3

Drawing Scale: 1:100