YW REF NO:
H-3-264-976

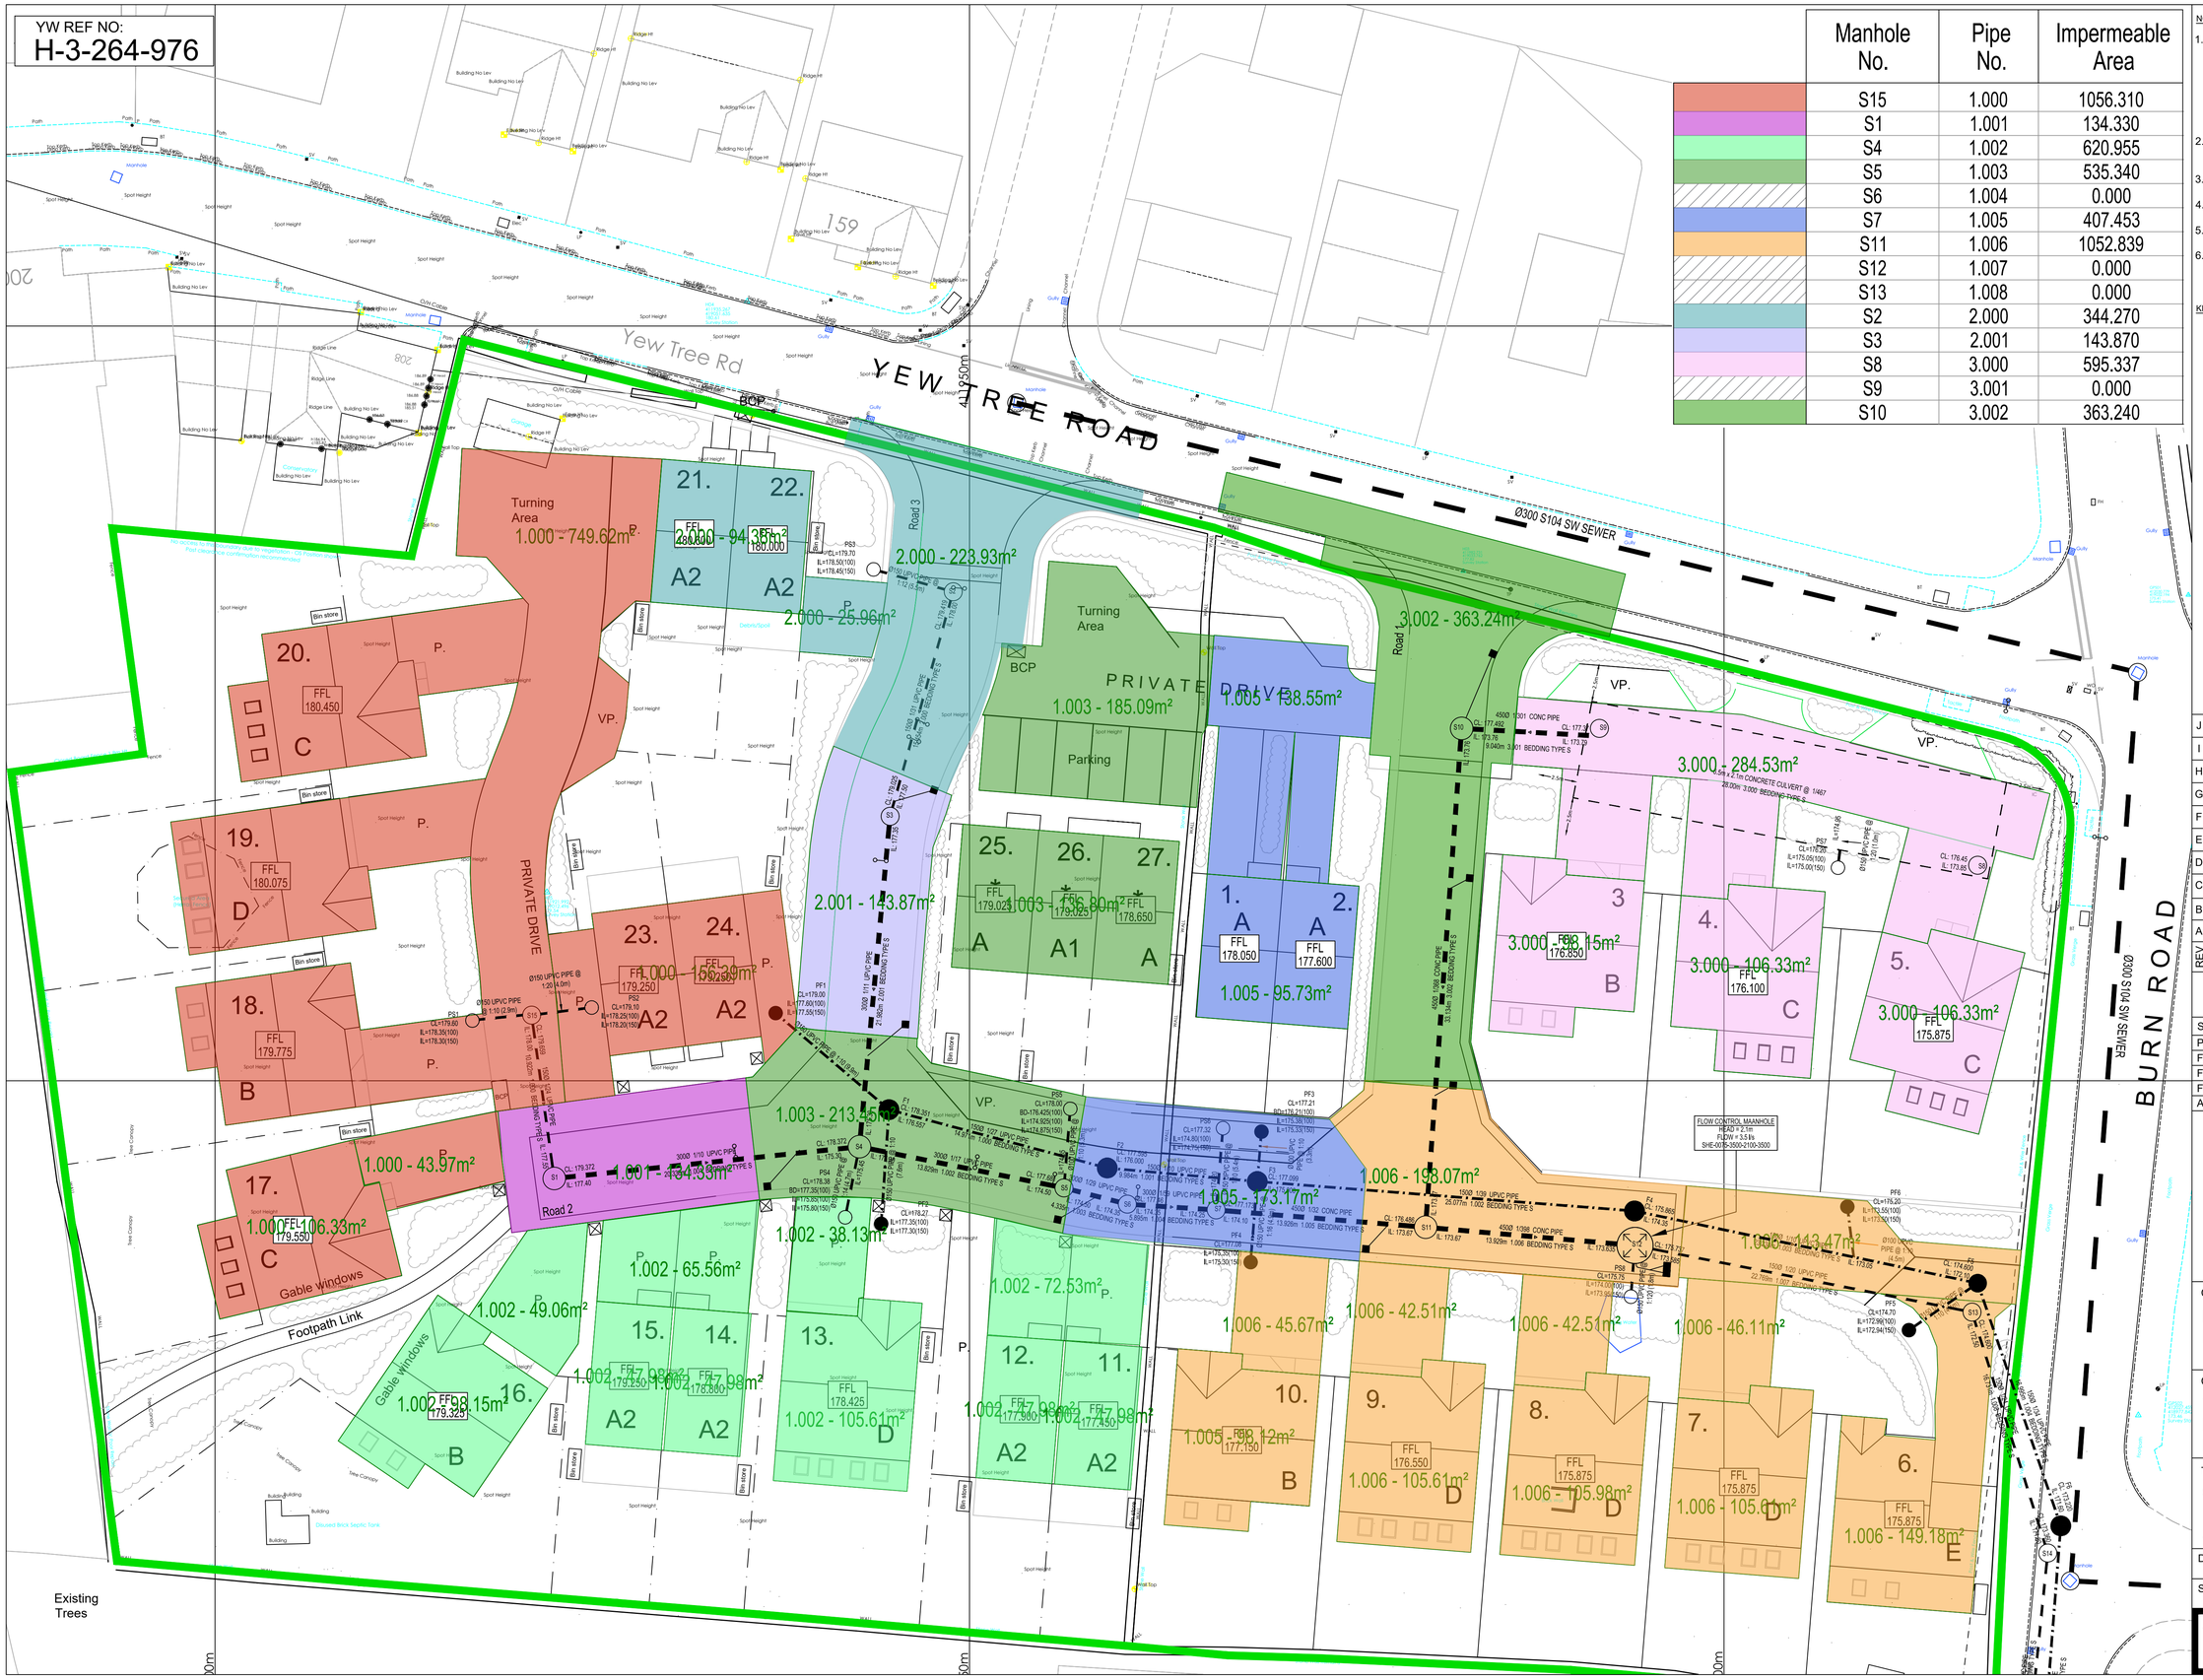

	Manhole No.	Pipe No.	Impermeable Area
	S15	1.000	1056.310
	S1	1.001	134.330
	S4	1.002	620.955
	S5	1.003	535.340
	S6	1.004	0.000
	S7	1.005	407.453
	S11	1.006	1052.839
	S12	1.007	0.000
	S13	1.008	0.000
	S2	2.000	344.270
	S3	2.001	143.870
	S8	3.000	595.337
	S9	3.001	0.000
	S10	3.002	363.240

NOTES

1. THIS DRAWING IS PRODUCED FOR USE IN THIS PROJECT ONLY AND MAY NOT BE USED FOR ANY OTHER PURPOSE. THE CONSULTING ENGINEERS ACCEPT NO LIABILITY FOR THE USE OF THIS DRAWING OTHER THAN THE PURPOSE FOR WHICH IT WAS INTENDED IN CONNECTION WITH THIS PROJECT AS RECORDED ON THE TITLE BLOCK FIELDS 'PURPOSE FOR ISSUE' AND 'FILE STATUS CODE'.
2. THIS DRAWING MAY NOT BE REPRODUCED IN ANY FORM WITHOUT PRIOR WRITTEN AGREEMENT FROM ADVANT ENGINEERS.
3. DO NOT SCALE FROM THE DRAWING, USE WRITTEN DIMENSIONS ONLY.
4. ALL DIMENSIONS ARE IN MILLIMETRES UNLESS OTHERWISE SPECIFIED.
5. DISCREPANCIES MUST BE REPORTED BACK TO THE ENGINEER PRIOR TO CONSTRUCTION.
6. THIS DRAWING TO BE READ IN CONJUNCTION WITH ALL RELEVANT ADVANT ENGINEERS DRAWINGS AND SPECIFICATIONS.

KEY

N

REV	AMENDMENTS	BY	DATE
J	UPDATED TO LLFA COMMENTS	MJM	21.01.25
I	UPDATED TO YW COMMENTS	MJM	08.11.24
H	UPDATED TO YW COMMENTS	MJM	30.09.24
G	UPDATED TO YW COMMENTS	MJM	12.09.24
F	UPDATED TO LLFA COMMENTS	MJM	08.08.24
E	UPDATED TO YW COMMENTS	MJM	25.07.24
D	DRAINAGE UPDATED	MJM	05.04.24
C	DRAINAGE UPDATED	MJM	24.07.24
B	UPDATED TO YW COMMENTS DATED 22.06.23	MJM	14.07.23
A	INITIAL ISSUE	MJM	13.06.23

FOR APPROVAL

STATUS		CHK'D
PRELIMINARY	/	MJM
FOR COMMENT	/	MJM
FOR APPROVAL	/	MJM
FOR CONSTRUCTION		
AS BUILT		

advant ENGINEERS
Building 3 Leeds City West Business Park,
Geldard Road, Leeds, LS12 6LN
0113 873 0607
leeds@advantengineers.co.uk

CLIENT
NORTH PARK HOMES LTD

CONTRACT
YEW TREE ROAD
BIRCHENCLIFFE
HUDDERSFIELD

TITLE
OVERALL SITE PROPOSED IMPERMEABLE AREA PLAN

DRAWN	MJM	CHK'D	MJM
SCALE	1:200 @ A1	DATE	13.06.23

JOB No	DRG No	REV
22046	114	J