Sheet size
A1

Notes;
1. Setting out to be the responsibility of contractor.
2. Contractor to pay particular attention to pitch of roof and headroom at stairs.
3. Any discrepancies to be reported to Colne Valley Design.

0m	Scale 1:50	4m
0m	Scale 1:100	8m
0m	Scale 1:200	16m
0m	Scale 1:500	40m
0m	Scale 1:1250	100m

(When to scale of original plan bar = 8cm)

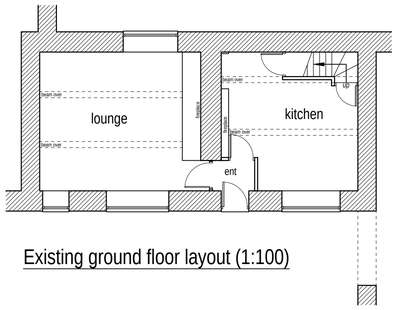

Existing ground floor layout (1:100)

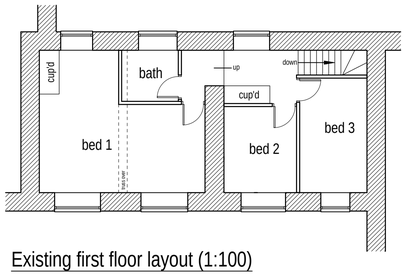

Existing first floor layout (1:100)

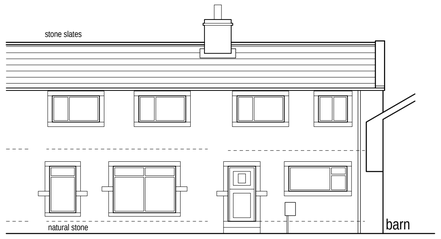

Existing front/west facing elevation (1:100)

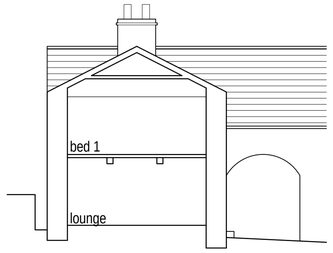

Existing sectional elevation (1:100)

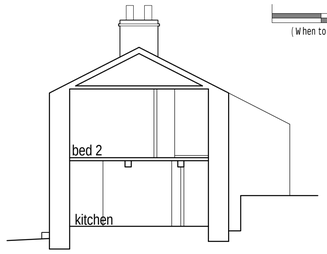

Existing sectional elevation (1:100)

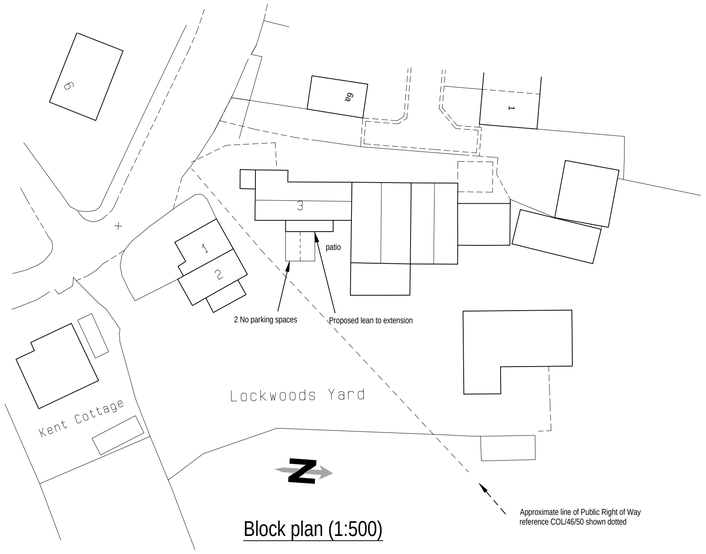

Block plan (1:500)

Proposed front/west facing elevation (1:100)

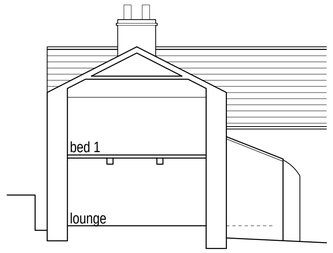

Proposed sectional elevation (1:100)

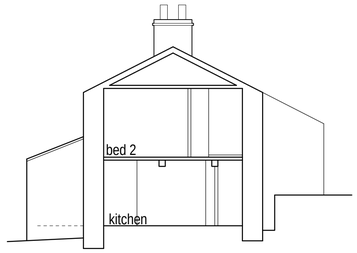

Proposed sectional elevation (1:100)

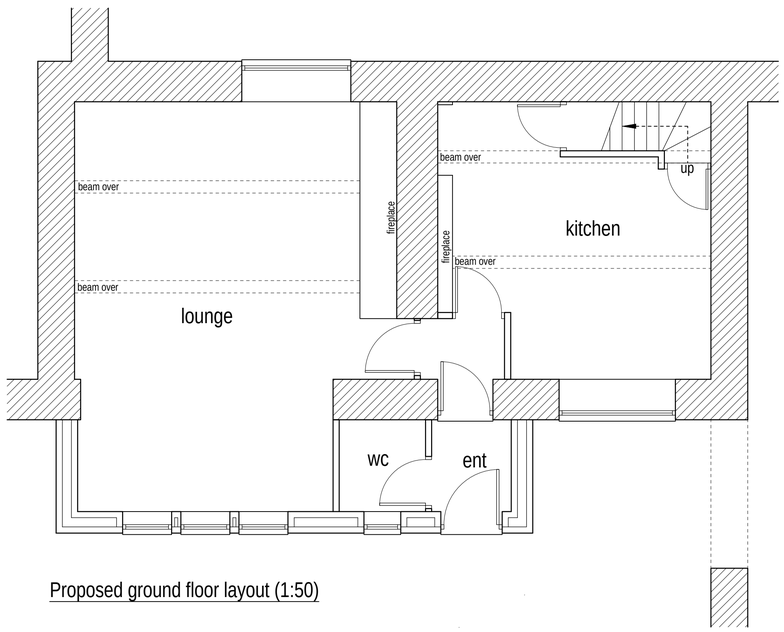

Proposed ground floor layout (1:50)

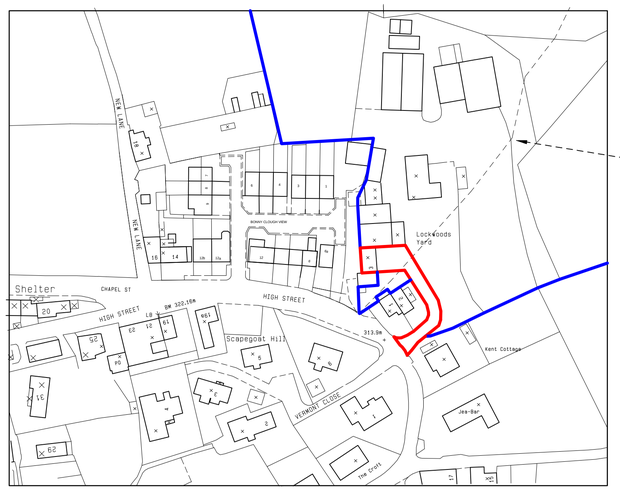

Location plan (1:1250)

N

Rev A 22/04/2024 PROW added.

Colne Valley Design
8 Meadow Lane
Slaithwaite
Huddersfield HD7 5EX

Tel: 01484 842097
Mobile: 07867 803312
E-mail: mitchell@sbhomes.co.uk

Proprietor: S.A. Mitchell (ACIOB)

Project
Proposed extension and alterations.

For
Mrs J Townend.

Address
3 Lockwoods Yard
Scapegoat Hill

Title
Planning drawing.

Job No.	Drawing number	Date
24 J 12.	01 A.	Feb 2024