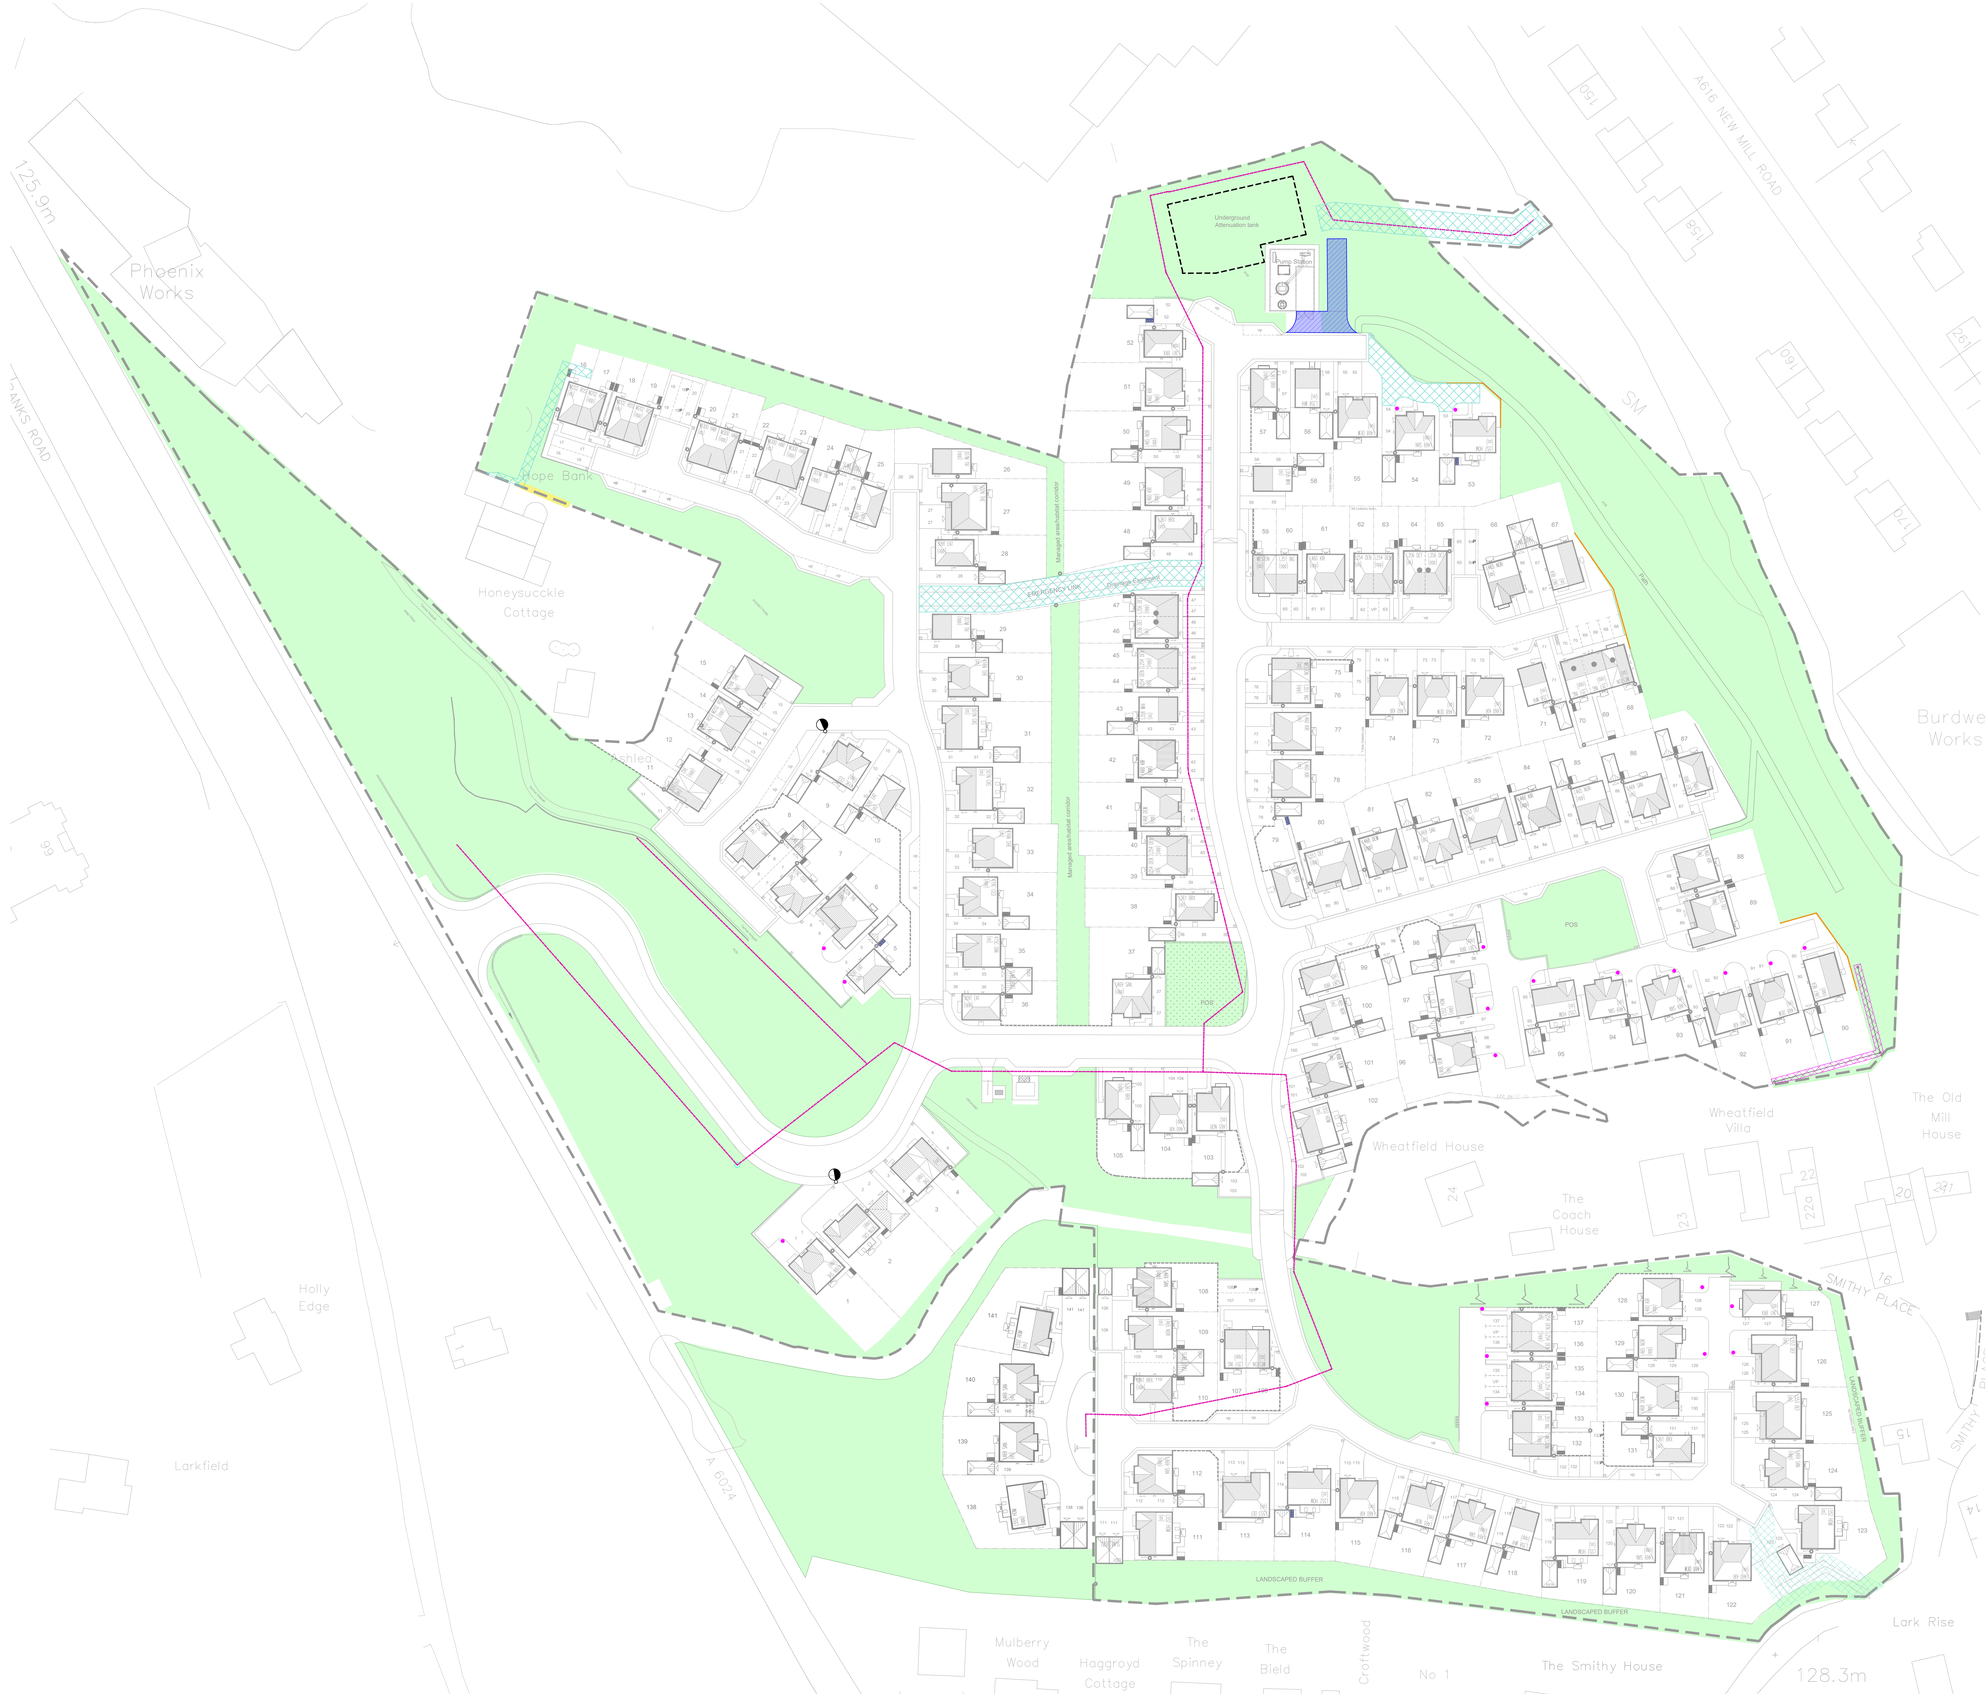

Rev.	Description	Drawn	Date
M	Managed land amended & additional plots added to layout	JW	16.09.24
L	Y/W access track & ET easements added to plots 0254/56/001. Red line boundaries relocated for plots 90/91 & outfall easement amended.	JW	03.09.24
K	Drainage easement added to plot 16 & eastern boundary treatments updated	JW	05.08.24
J	Area behind plots 3 & 4 added to MC and 1m strip removed adjacent to plot 4's drive	AW	31.01.24
H	LAP & Play area location shown, retaining walls indicated.	AW	05.10.23
G	Boundaries to rear of plots 1 & 2 updated.	AW	21.09.23
F	Retaining walls shown on plan	AW	03.08.23
E	Layout updated in line with latest planning layout rev R	AW	25.07.23
D	Area adjacent to plots 109-111 included within man co land.	AW	24.07.23
C	Plan updated in line with planning layout Rev Q	AW	28.06.23
B	Plan updated in line with highway retaining wall position	AW	18.04.23
A	Land drain position updated, MC removed from Highway ret wall.	AW	03.04.23
-	First issue	AW	09.03.23

miller homes
Miller Homes Ltd - Yorkshire
Lapwing House
Peel Avenue, Calder Park
Wakefield
West Yorkshire, WF2 7UA

Telephone 0870 336 4600
Fax 0870 336 4602
www.millerhomes.co.uk

Project Title
Holmebank Gardens
Honley

Drawing Title
Management Company Layout

N
W E
S

Scaled @ 1:500
0 10m 20m 50m

Scale	Drawn By	Checked By	Authorised By
1:500	AW		
	Date 03.23	Date	Date

Job No. 811166 | Drawing No. MCL-2 | Revision M

Original Sheet Size A0