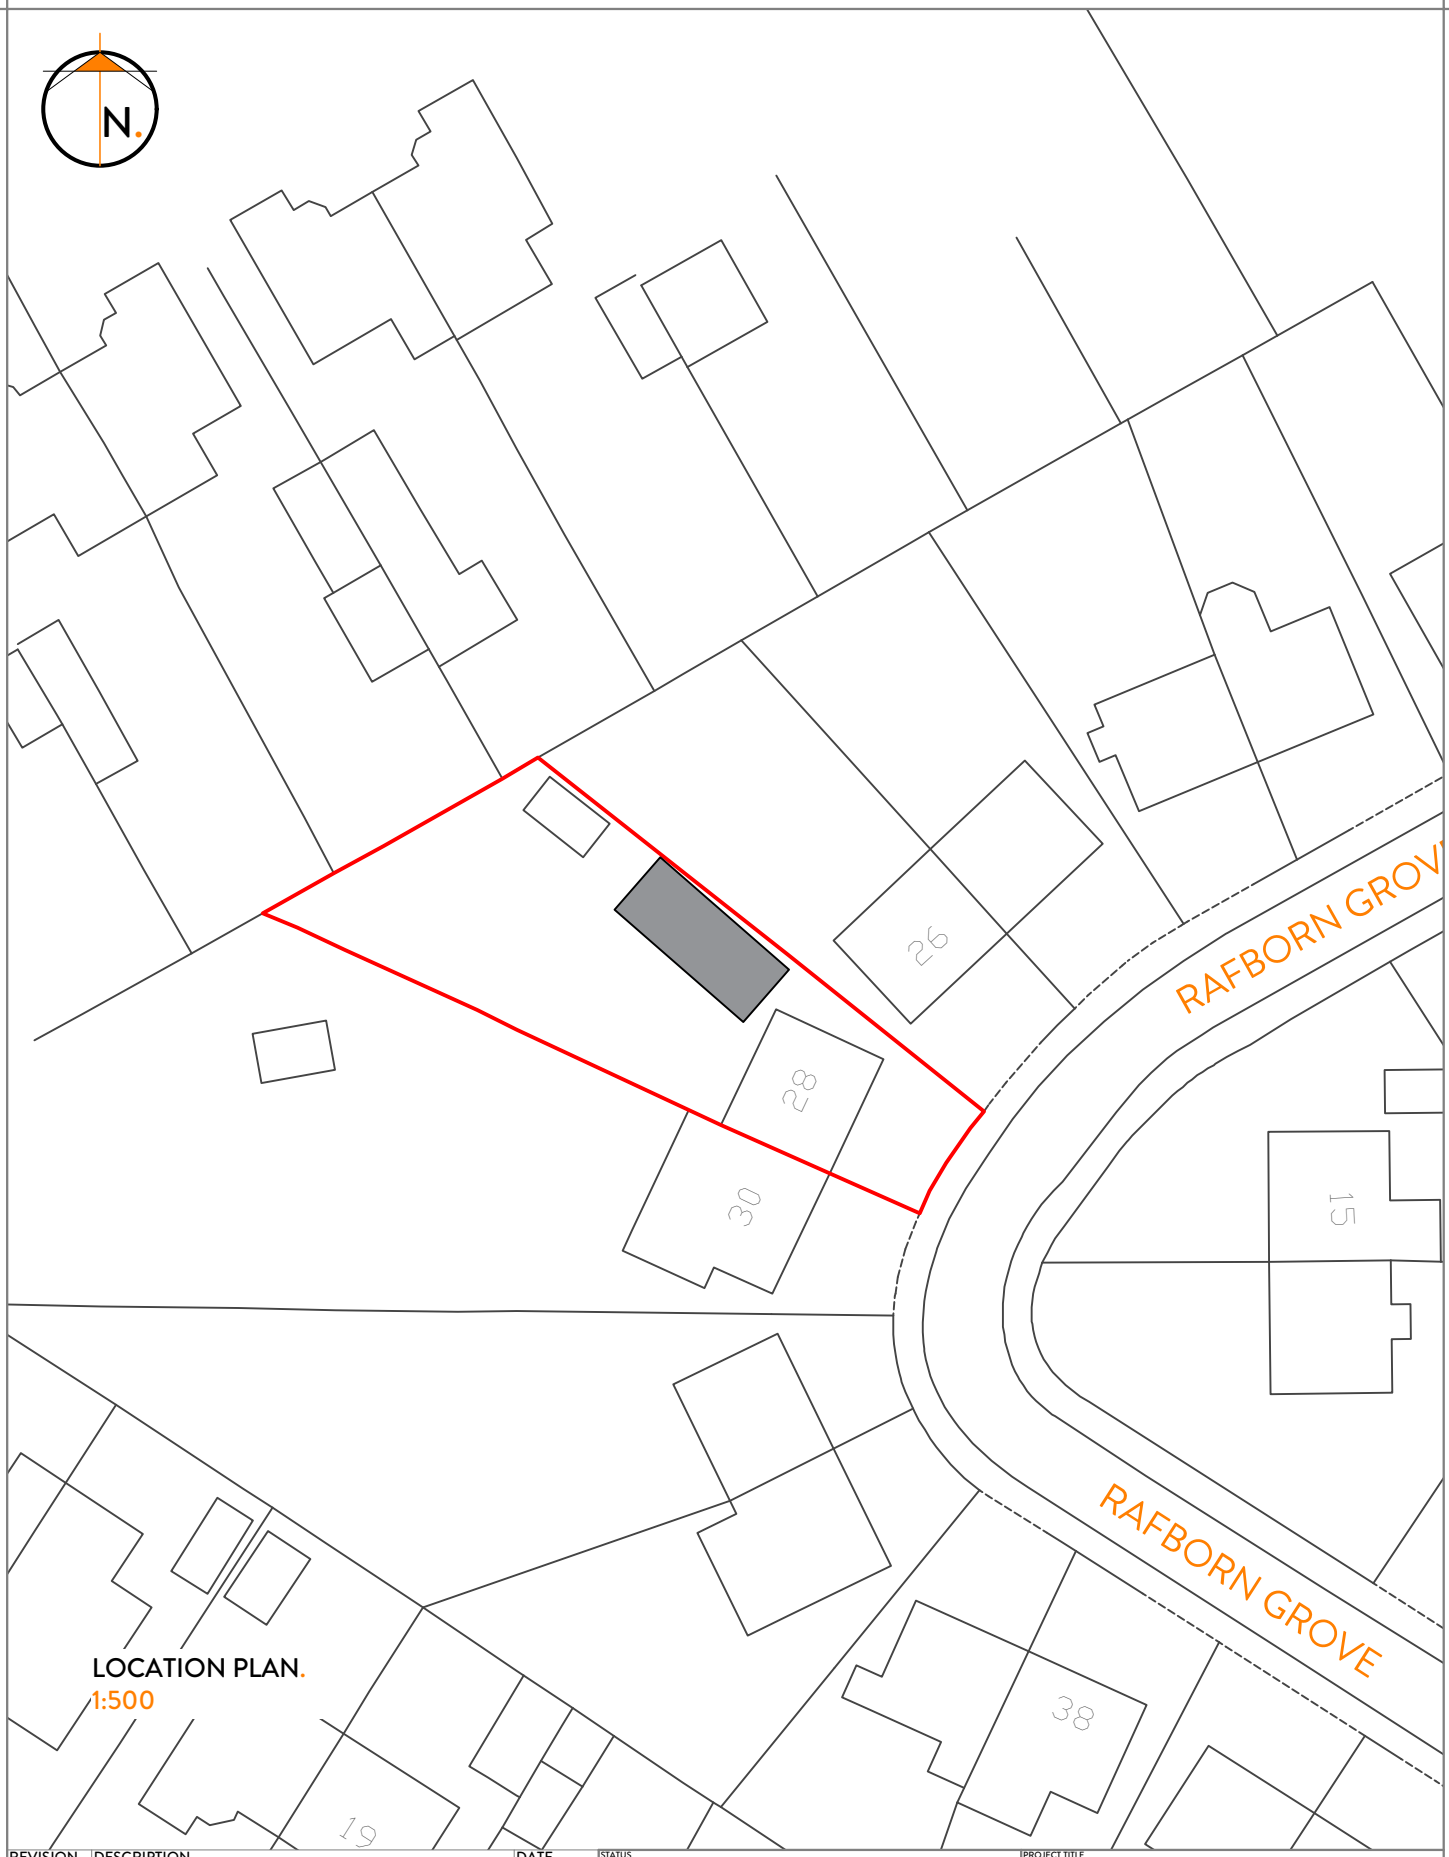

LOCATION PLAN.
1:500

REVISION	DESCRIPTION	DATE
-	-	-
-	-	-
-	-	-
-	-	-
-	-	-
-	-	-
-	-	-
-	-	-
-	-	-
-	-	-

STATUS
PLANNING DRAWING

ORANGE DESIGN STUDIO.
ARCHITECTURAL PRACTICE

hello@orangedesignstudio.co.uk
59A, Huddersfield Road, Mirfield, WF14 8AA
orangedesignstudio.co.uk
01924 650930

COPYRIGHT © ORANGE DESIGN STUDIO LIMITED

PROJECT TITLE
28 RAFBORN GROVE

DRAWING TITLE
LAWFUL DEVELOPMENT - BLOCK PLAN

SCALE	DRAWN	CHECKED	PROJECT REFERENCE
1:500	EB	JH	ODS_23_793

PAPER SIZE	DWG NUMBER	DATE	REVISION
A4	(EX)004	11/04/24	A

CLIENT
MR AND MRS WARD