

KEY


- Retained original dwelling
- Existing extensions demolished and rebuilt on same footprint because of poor build quality
- Existing extensions demolished
- Retained existing extension (first floor build-up on top of original garage)
- Demolition of existing dwelling (principally the roof)
- (unshaded) new extenion

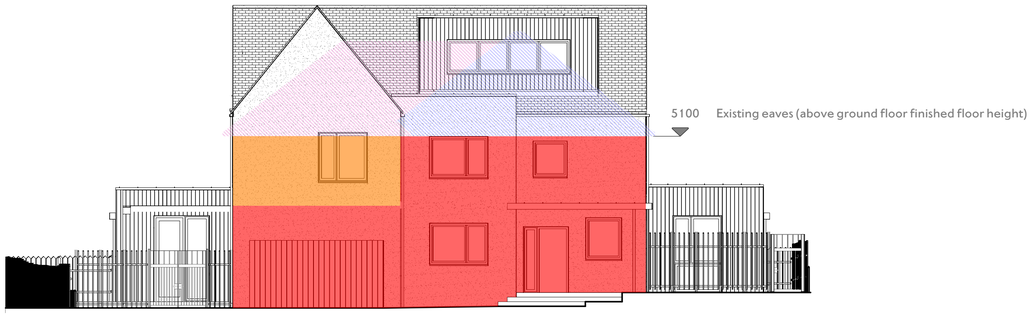



1 Retained, demolished and new build key elevation - NORTH
Scale: 1:100

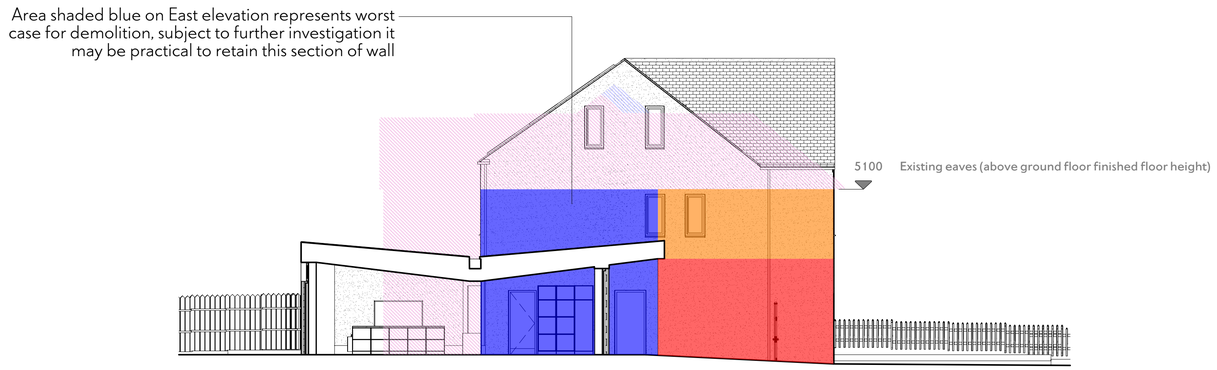


3 Retained, demolished and new build key elevation - EAST
Scale: 1:100

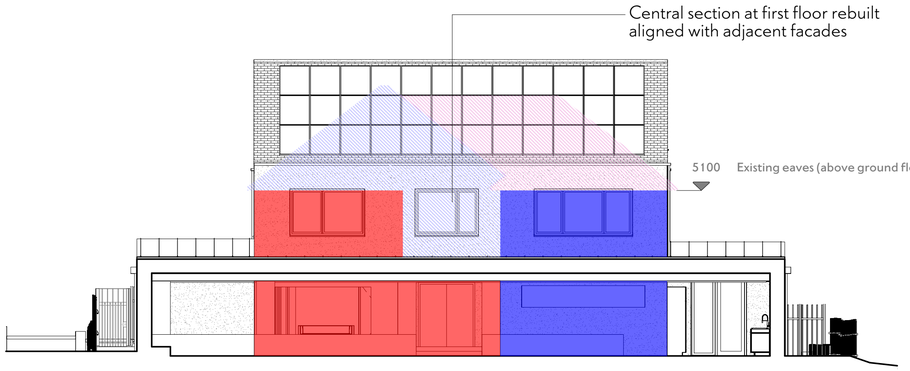


2 Retained, demolished and new build key elevation - SOUTH
Scale: 1:100

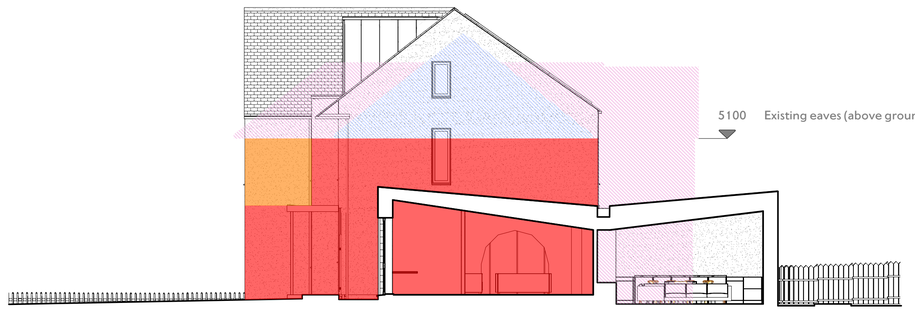


4 Retained, demolihsed and new build key elevation - WEST
Scale: 1:100

Andrew Lees Architect (ALA) shall have no responsibility for any use made of this document other than for that which it was prepared and issued.

All dimensions should be checked on site. It is the Contractor's responsibility to check all governing dimensions and verify all dimensions on site before commencing any work or making any shop drawings.

SCALE WITH CAUTION AS DISTORTION CAN OCCUR

This drawing is to be read in conjunction with the architectural specification, the CDM documentation, and with the structural, mechanical and electrical drawings and any other relevant design information by others.

Any drawing errors or divergences should be brought to the attention of ALA at the contact details shown on this sheet.

NOTES

| REVISION | DESCRIPTION | DRAWN | CHECKED | DATE |
|---|---|---|---|---|
| 1st issue | | AWL | AWL | 29/04/24 |

INDICATIVE SCALE BAR / ORIENTATION

KEY PLAN / NOTES

ANDREW LEES ARCHITECT
48 Norwich
South Street
Park Hill
Sheffield
S2 5AY
E andrew@andrewleesarchitect.co.uk
T 07941 328353
www.andrewleesarchitect.co.uk

PROJECT
35 Cumberland Avenue, Fixby, Huddersfield

CLIENT
Mr Abdul Bismilla

ISSUE STATUS
Planning

DATE FIRST ISSUED
29/04/24

DRAWING TITLE
Retained, demolished and new build key elevations

SCALE
@ A1
1:100

DRAWING NO.
ALA-045-017

REVISION