Proposed North East Facing
Front Elevation
Scale 1:100

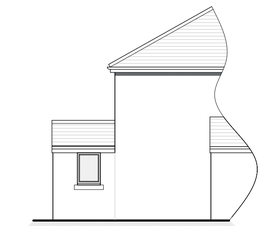

Proposed North West Facing
Part Side Elevation
Scale 1:100

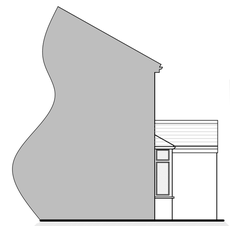

Proposed South East Facing
Part Side Elevation
Scale 1:100

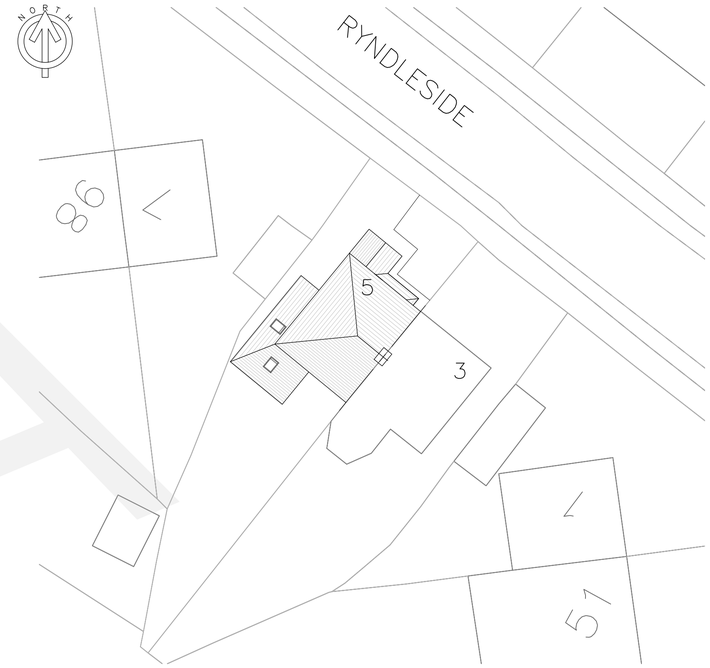

Proposed Site Layout
Scale 1:200

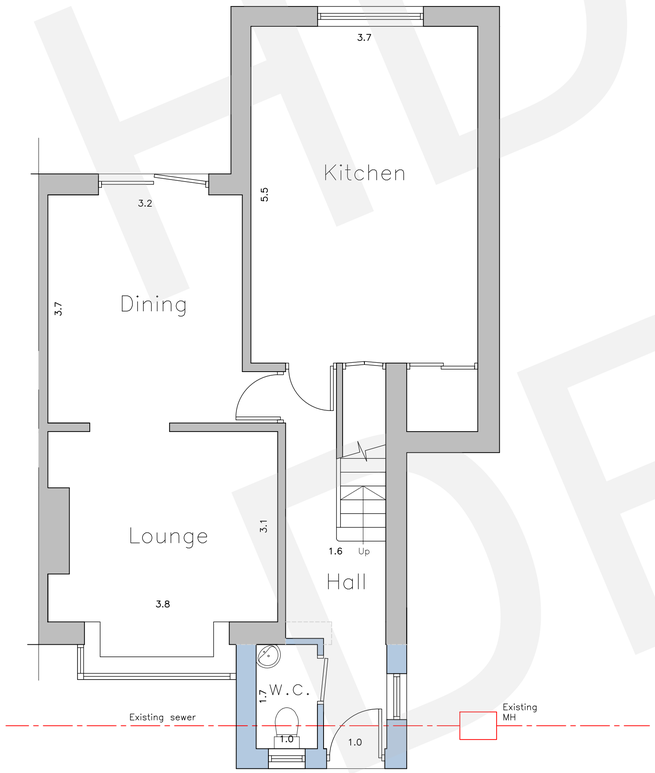

Proposed Ground Floor Layout
Scale 1:50

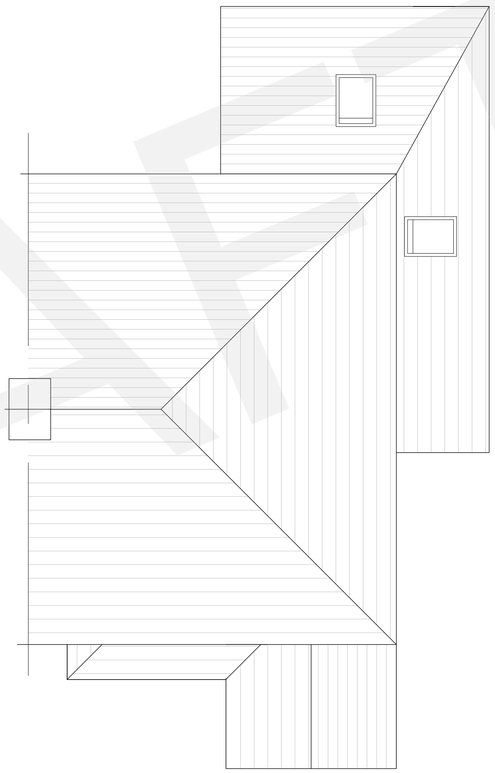

Proposed Roof Layout
Scale 1:50

PROPOSED MATERIALS

- MASONRY – PART COURSED STONE
- ROOF TILES – CLAY TILES
- DOORS – BLACK PVCu
- WINDOWS – BLACK PVCu
- RAINWATER GOODS – BLACK PVCu
- SOFFIT's & FASCIA's – BLACK TIMBER

NOTES

1. No dimensions to be scaled. IF IN DOUBT ASK.

2. All dimensions must be checked and verified on site by the Contractor prior to the commencement of works and Hinchliffe Architecture & Design Ltd. to be notified of any discrepancies.

3. The copyright of these drawings remains the property or Hinchliffe Architecture & Design Ltd. They must not be reproduced in any way without prior written consent from the originator (Hinchliffe Architecture & Design Ltd.)

Rev.	Date	Description

Status
PLANNING

hinchliffe
architecture & design
Hinchliffe A&D
24 Carr View Road
Hepworth
Holmfirth
West Yorkshire
HD9 1HX
07921 907 162
01484 520 764
info@hinch-architecture.co.uk
www.hinch-architecture.co.uk

Client
MR & MRS BOOTH

Project
5 RYNDLESIDE
OAKES
HUDDERSFIELD
HD3 3QE

Drawing Title
PROPOSED FLOOR PLANS, ELEVATIONS & SITE LAYOUT

Scale (at A1)	Date
AS SHOWN	MARCH 2024

Drg. no.	Rev.
237–24–PL03	–

HD&A DRAFT

10 0 10 20 50 100mm NATURAL SCALE

ORIGINAL DRAWING SIZE 841 x 594