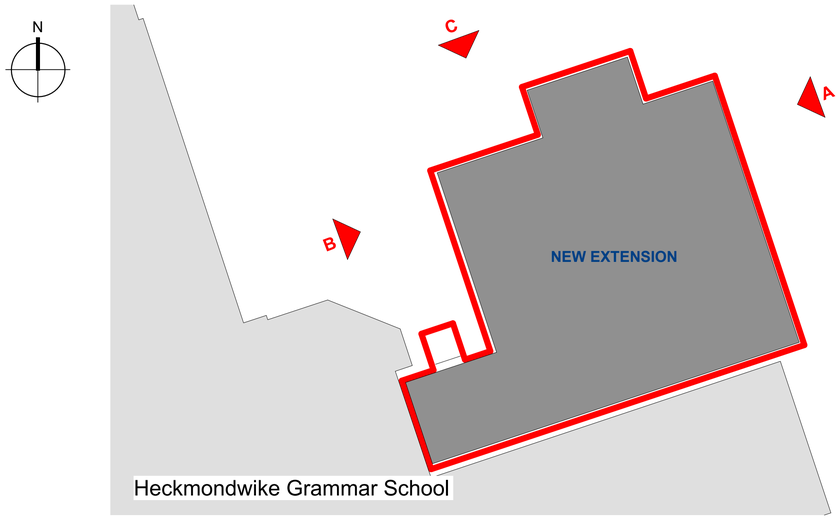

1 Site Key Plan as Existing and Demolition

Scale 1 : 200

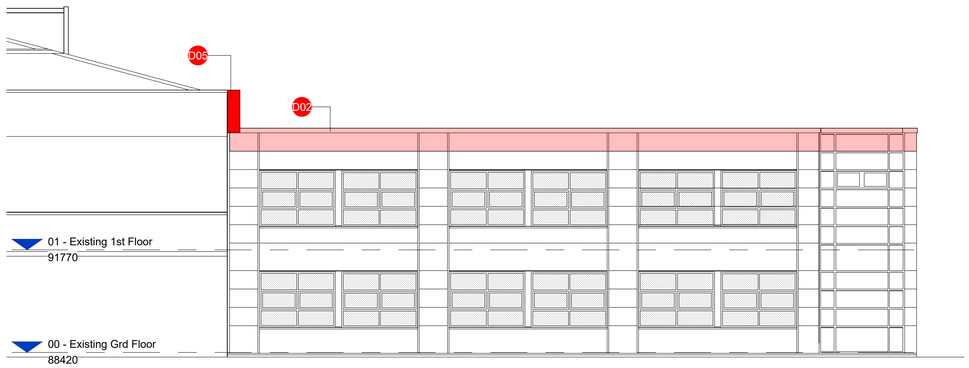

A East Elevation as Existing and Demo

Scale 1 : 100

B Existing/Demo West Elevation

Scale 1 : 100

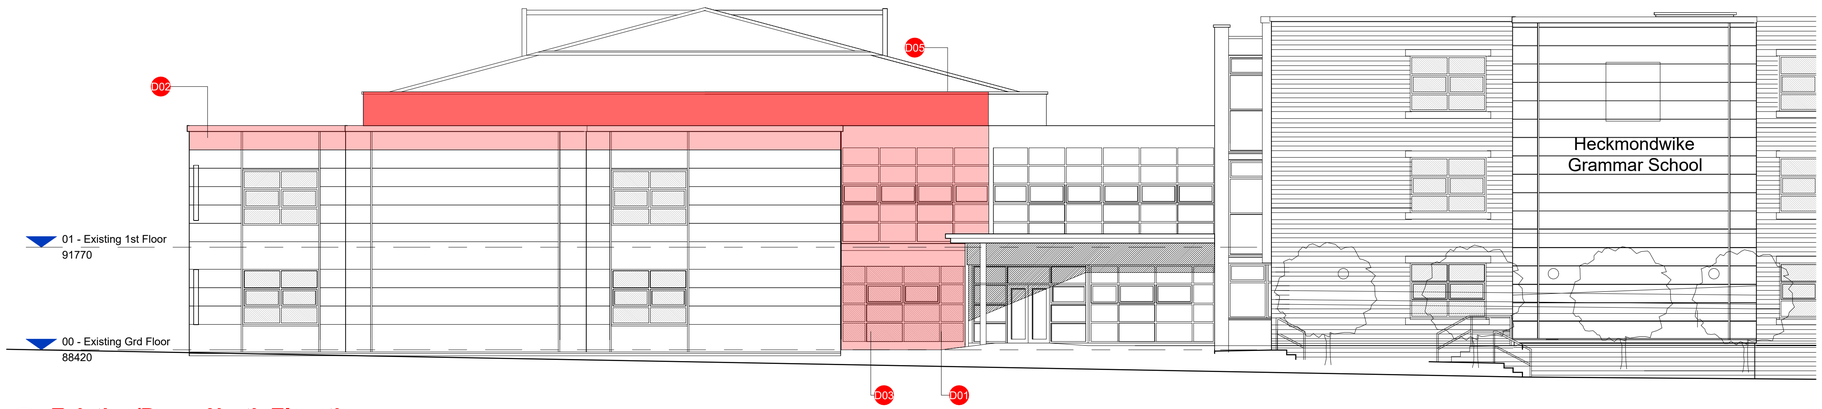

C Existing/Demo North Elevation

Scale 1 : 100

Demolition Works Key Note

Ref.	Description
D01	Existing curtain wall to be carefully demolished within the identified area to receive new curtain wall. Make good disturbed finishes.
D02	Carefully remove the existing roof and parapet. Make good disturbed finishes.
D03	Carefully remove the area of the existing hardstanding to incorporate the lift pit. REF to SE design and specification.
D05	The existing adjoining roof is to be stripped off is to allow erection of the new extension. Make good to existing roof. Detail to be agreed with both roofing manufacturers. Design and specification to specialist contractor.

Legend:

////// **To be demolished**

Total Temporary Building area to be demolished: 386.31m²

Notes

1. This drawing is subject to Copyright all rights reserved.
2. All existing dimensions should be checked on site before commencement of the work, any discrepancies to be reported to E3 Cube Ltd.
3. This drawing is not to be used for Construction.
4. Figured dimensions are to be used in all case.

Safety, Heath & Enviromental Information

The following notes highlight signficant residual hazards identified by the designer. Typical hazards that should be identified by a competent contractor are not included. The Contractor shall carry out the works using an approved safe system of work. Further information on hazards can be found in the design risk register.

Ref	Hazard	Stage	Mitigation

Rev.	Revision Description	Date
P02	Planning Issue	12/04/2024
P01	First Issue	10/04/2024

E3 CUBE
"Delivering Aspirations"
Unit 23, Meridian Business Village, Hansby Drive, Liverpool, L24 9LG
Tel +44 (0) 3333 058 291
www.e3cube.co.uk

Client
Heckmondwike Grammar School
High St, Heckmondwike WF16 0AH

Project
Heckmondwike Expansion

Title
Elevations as Existing and Demolition

Status Code - Purpose of Issue	Rev
A3 - Planning Issue	P02

E3C Job No.	Scale	Size	Drawn	Checked	Approved
1230	As indicated	@A1	SH	AW	E3C

Drawing No.
HWK01-E3C-13-ELZ-DR-A-001
Project-Originator-FunctionalBreakdown-SpatialBreakdown-Form-Discipline-Number

Scale 1:100 5m 4 3 2 1 0