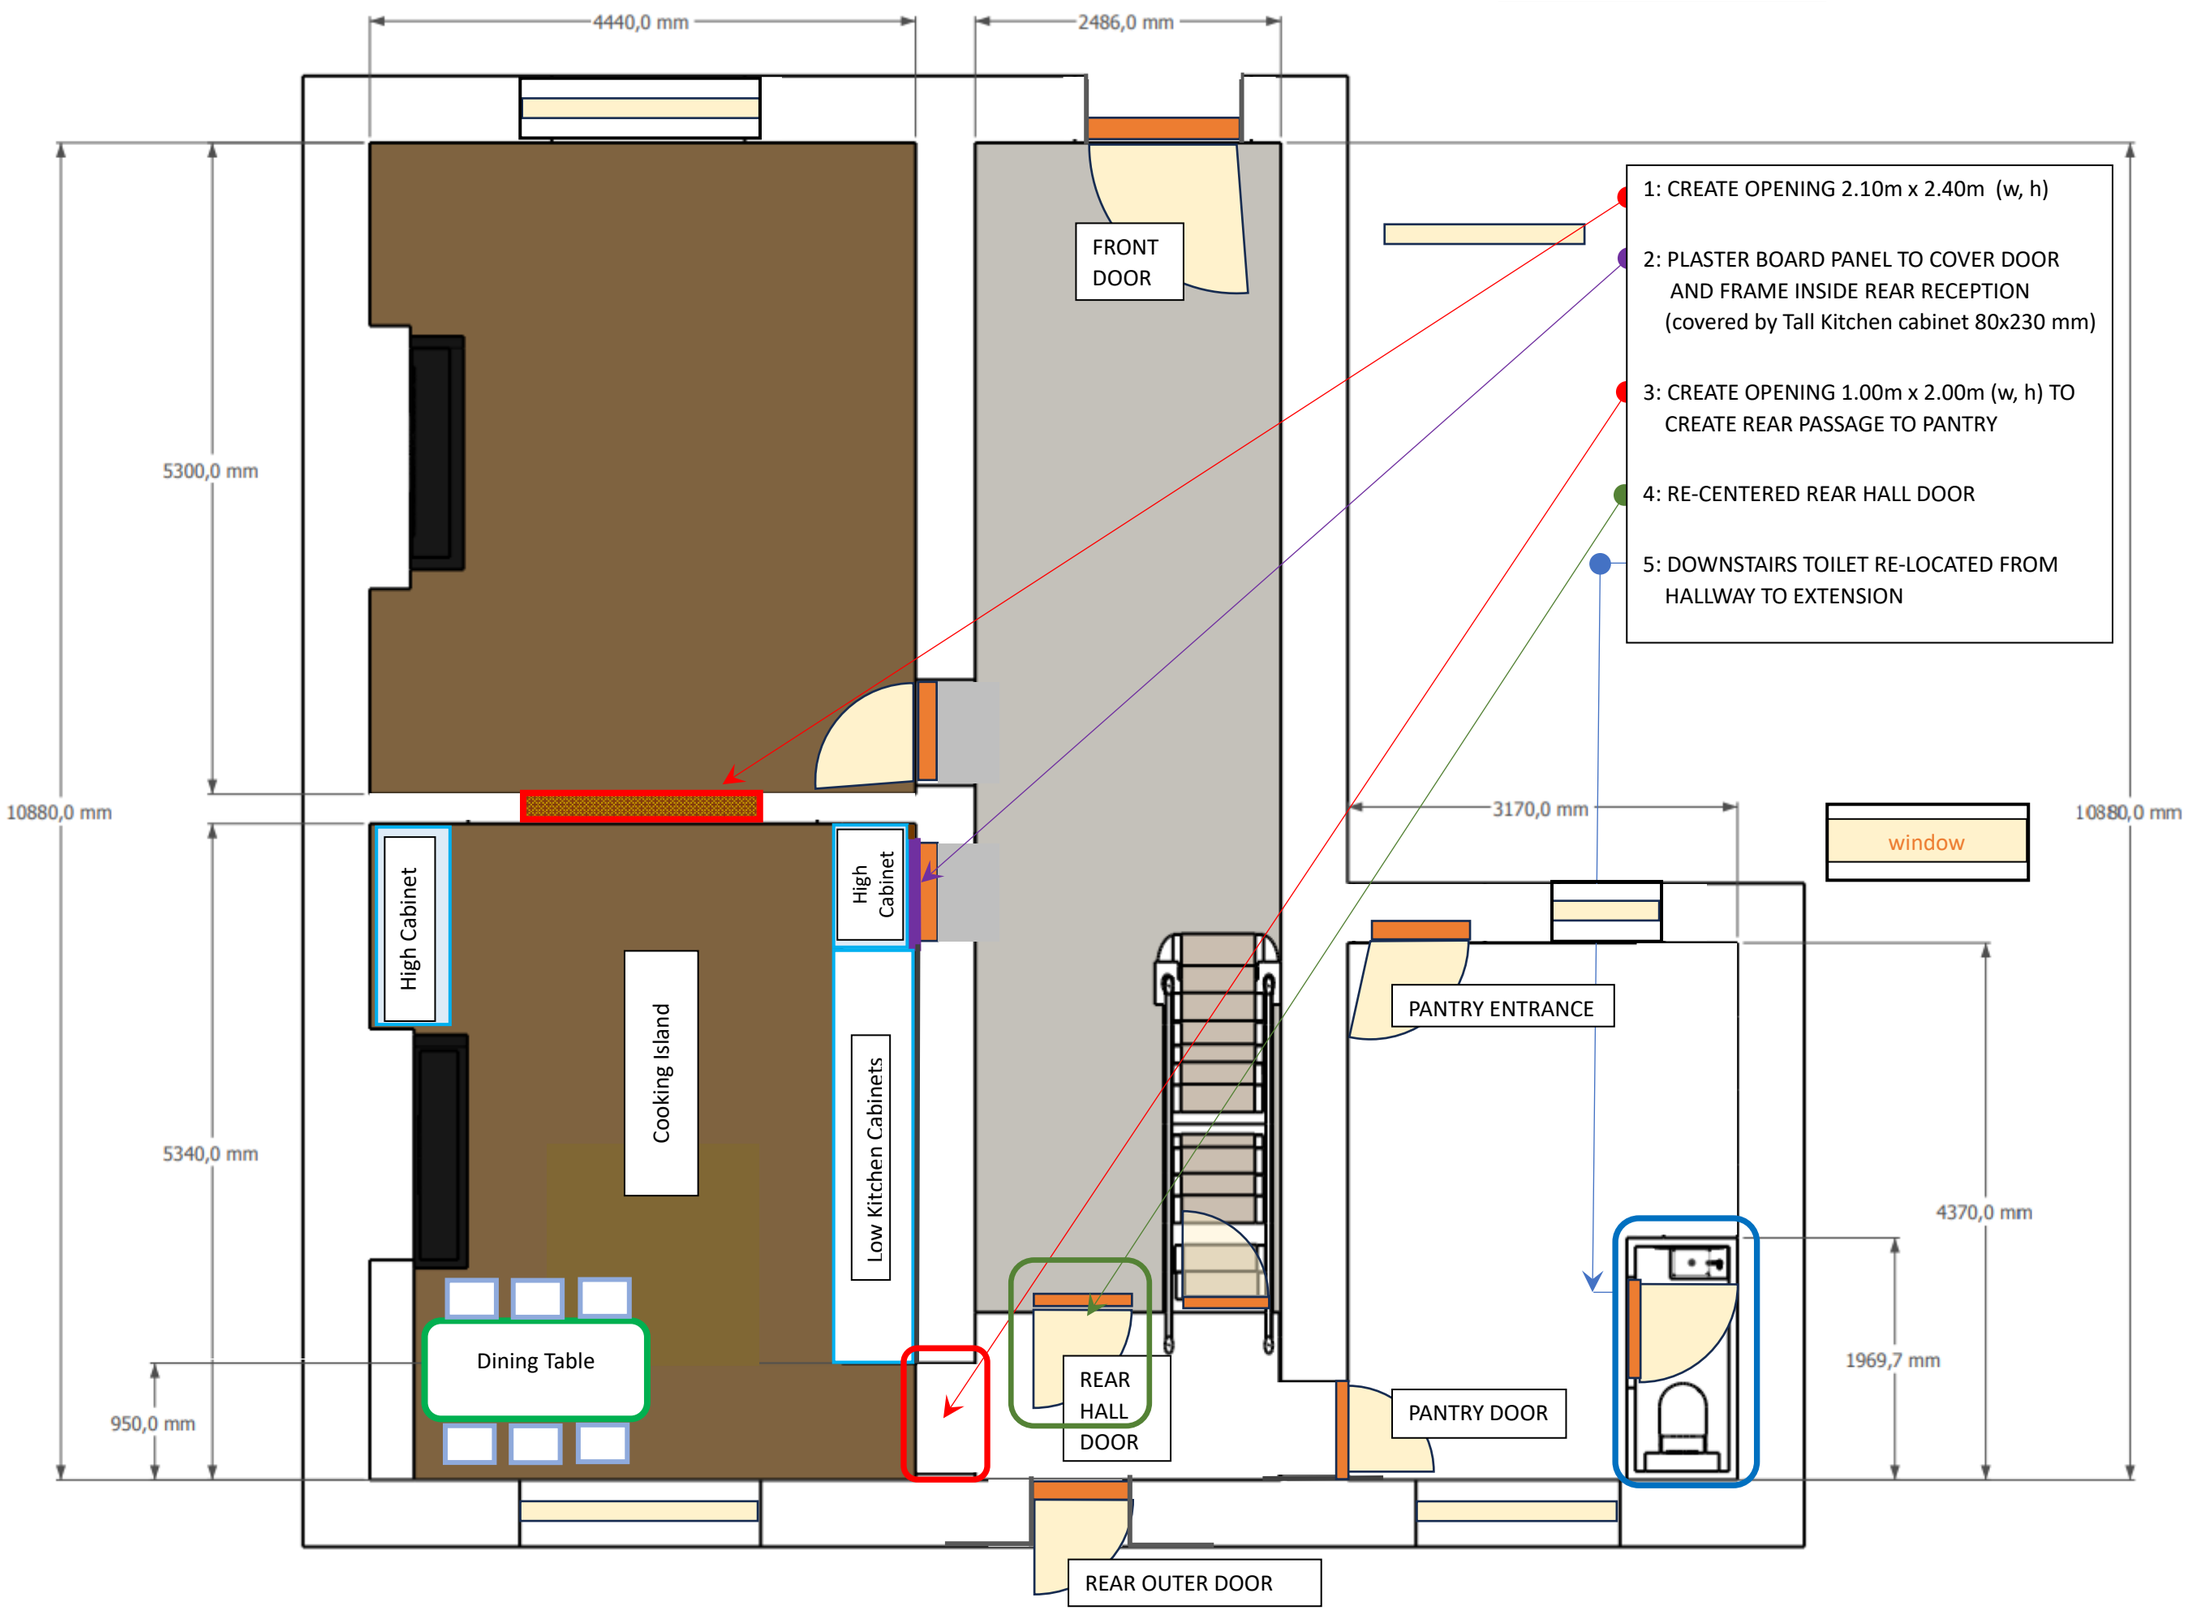ATTACHMENT 2B 82A GROUND FLOOR – PLANNING PROPOSAL – <u>2.10m opening, NO DOOR</u>