


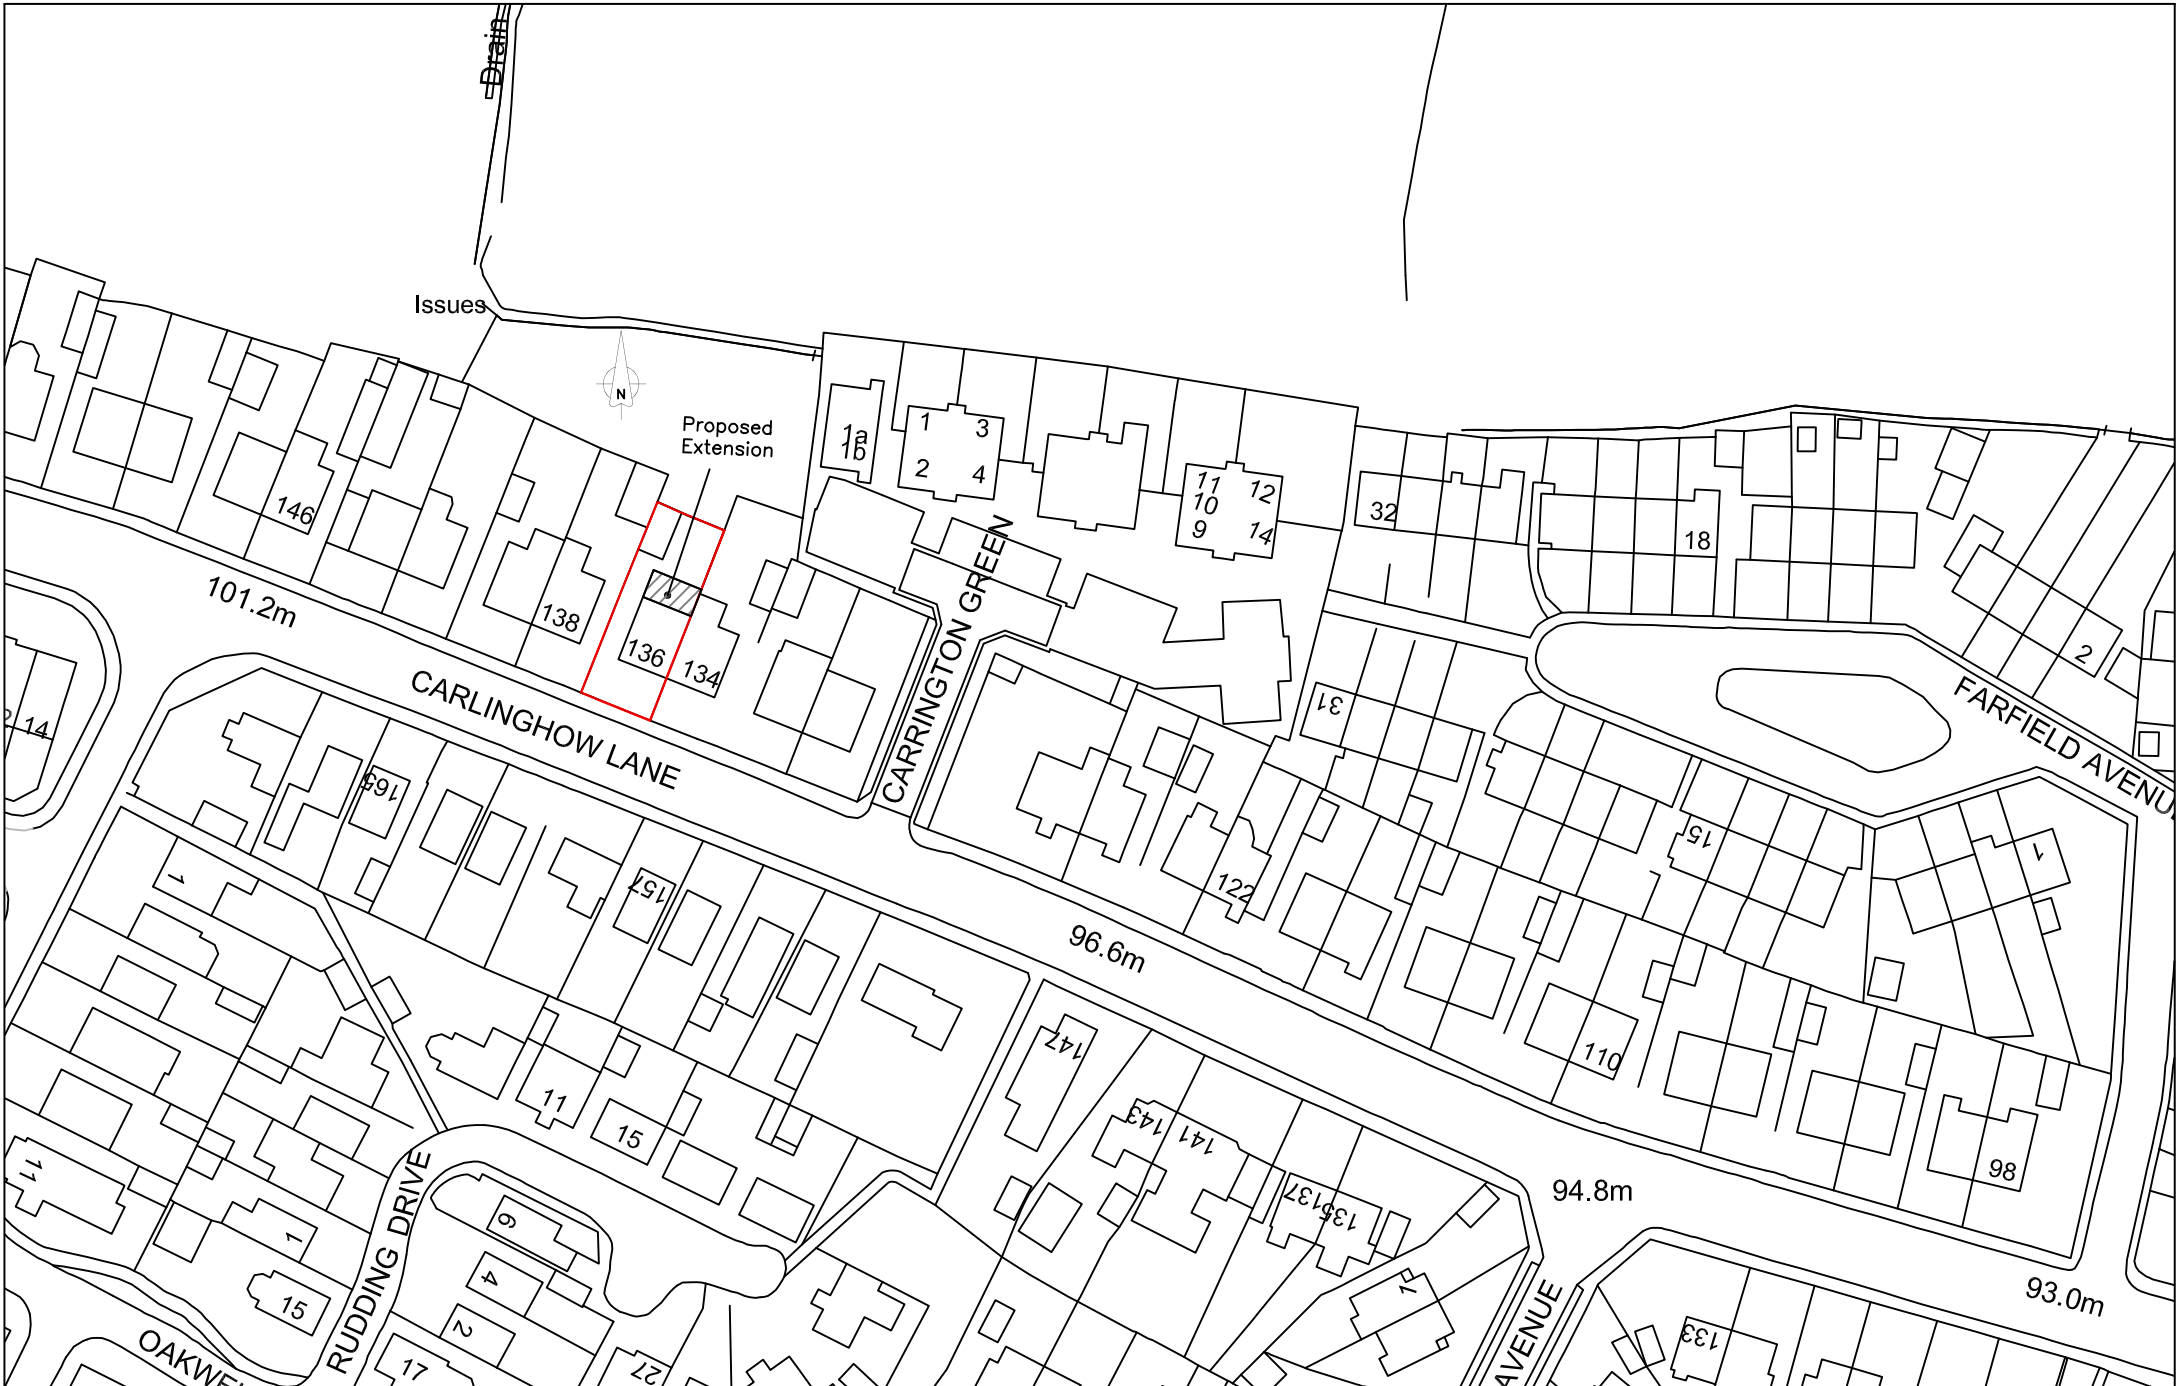

Date: Apr 2024	Project: Rear Extension 136 Carlinghow Lane, Batley	Drawing Title: Location Plan	Drawing No: SK01		Rev
			Scale: 1:1000	Paper Size: A4	