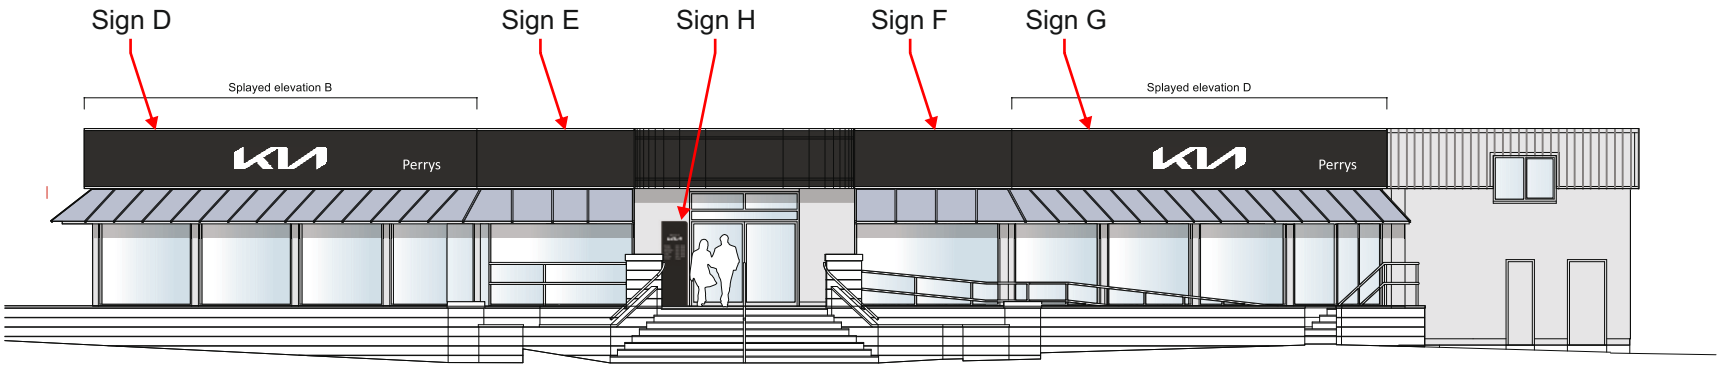

ELEVATION A - scale 1:180 @ A4

ELEVATION B - scale 1:180 @ A4

ELEVATION C - scale 1:180 @ A4

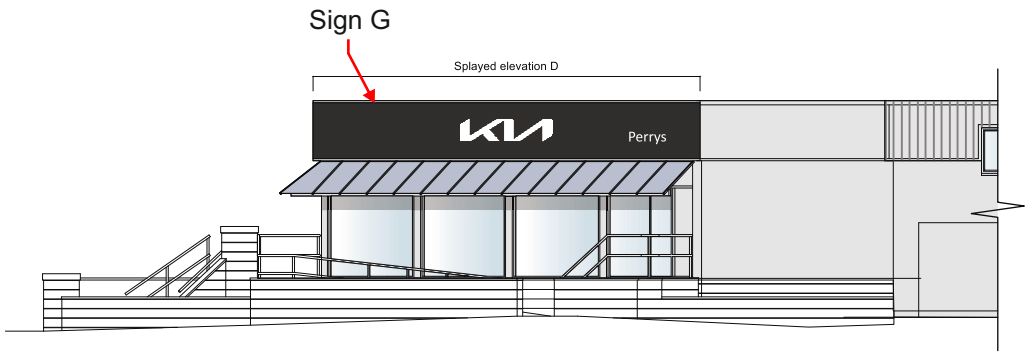

ELEVATION D - scale 1:180 @ A4

SCALE 1:180

0 1 2 3 4 5 6 7 8 9 10

METRES

Proposed Elevations

Sign Specialists

sign-specialists.co.uk

19 Oxleasow Road, East Moons Moat, Redditch, B98 0RE

Telephone : **01527 504 250**
Fax : **01527 504 251**
enquiries@sign-specialists.co.uk

Colour reference

- Black
- Chrome
- White

Lighting

- See descriptions.

Customer

Perrys (Huddersfield)
Northgate
Huddersfield
West Yorkshire
Hd1 6AP

Date drawn - 16.04.24
Designer - Jared L
Location - J:\Kia Motors (UK) Ltd

Job no - 152479 - Planning

Rev dates	Rev dates
B) -	H) -
C) -	I) -
D) -	J) -
E) -	K) -
F) -	L) -
G) -	M) -

The designs, illustrations, and photography is the property of Sign Specialists Ltd. The contents are confidential, any form of reproduction, copying, disclosure, modification or distribution without prior written consent is strictly prohibited. Colours and typefaces on drawings may be representative only please refer to the specifications. Visuals shown are artists impressions only and must not be taken as an exact representation of the completed signage on site.

Drawing to be viewed/printed at A4