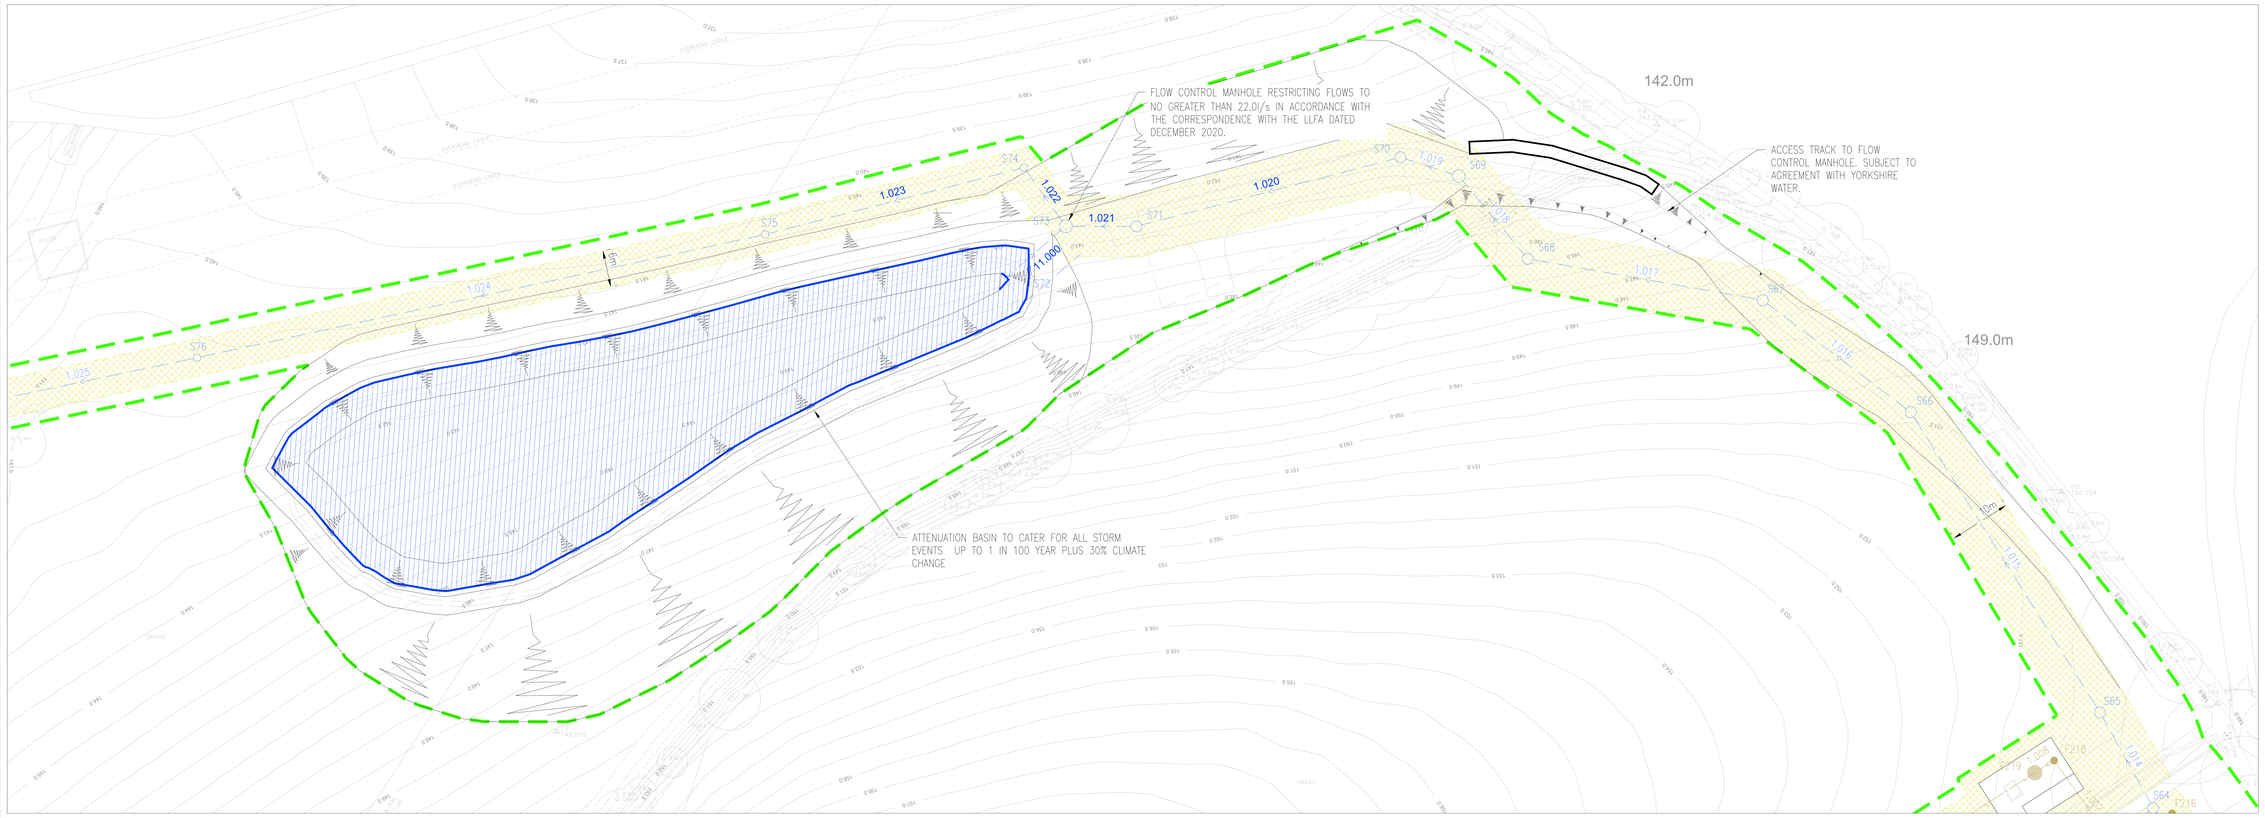

DO NOT SCALE

N W E S

NOTES

1. THIS DRAWING IS BASE UPON REDROW HOMES INDICATIVE SITE LAYOUT DRAWING REF BVF-16-02-03 – PROPOSED SITE LAYOUT AND TOPOGRAPHICAL SURVEY PROVIDED BY THE VENDOR.

KEY

- DEVELOPMENT BOUNDARY
- EXISTING COMBINED WATER DRAINAGE
- EXISTING WATER COURSE
- PROPOSED SURFACE WATER DRAINAGE
- PROPOSED PUBLIC FOUL WATER DRAINAGE
- PROPOSED PUBLIC FOUL WATER RISING MAIN
- PROPOSED DRAINAGE EASEMENT

REV	DATE	BY	DESCRIPTION	APPROVED

REDROW

Redrow House, Brunel Road, Wakefield 41 Industrial Estate, WF2 0XG
Tel: +44 (0)1924 822 566
www.redrow.co.uk

MARKETING NAME: -

PROJECT: BRADLEY VILLA FARM HUDDERSFIELD

TITLE: PROPOSED DRAINAGE STRATEGY SHEET 2

SCALE @ A1:	DESIGN/DRAWN:	APPROVED:	DATE:
1:500	ADNS	MA	APR 2024

PROJECT No:	DRAWING No:	REV:
4607	4607-16-06-922	-

© Redrow plc or its group companies. All rights reserved.