Section A-A - as proposed

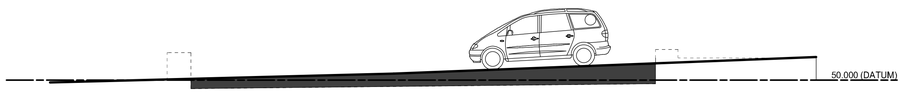

Section B-B - as proposed

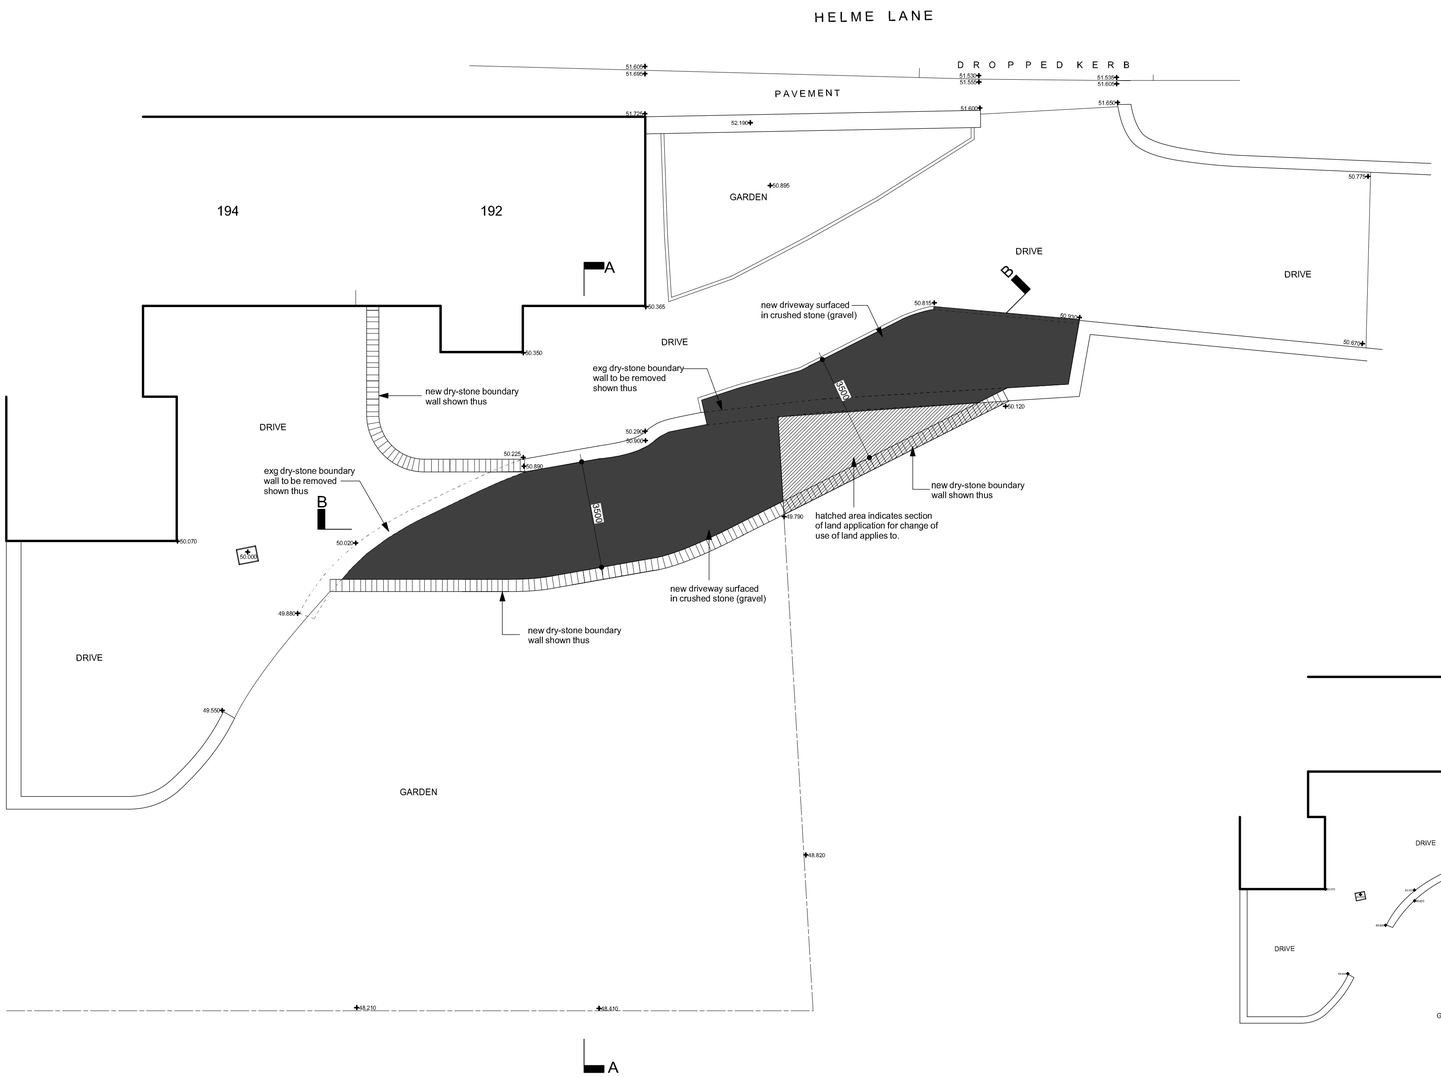

Site Plan - as proposed